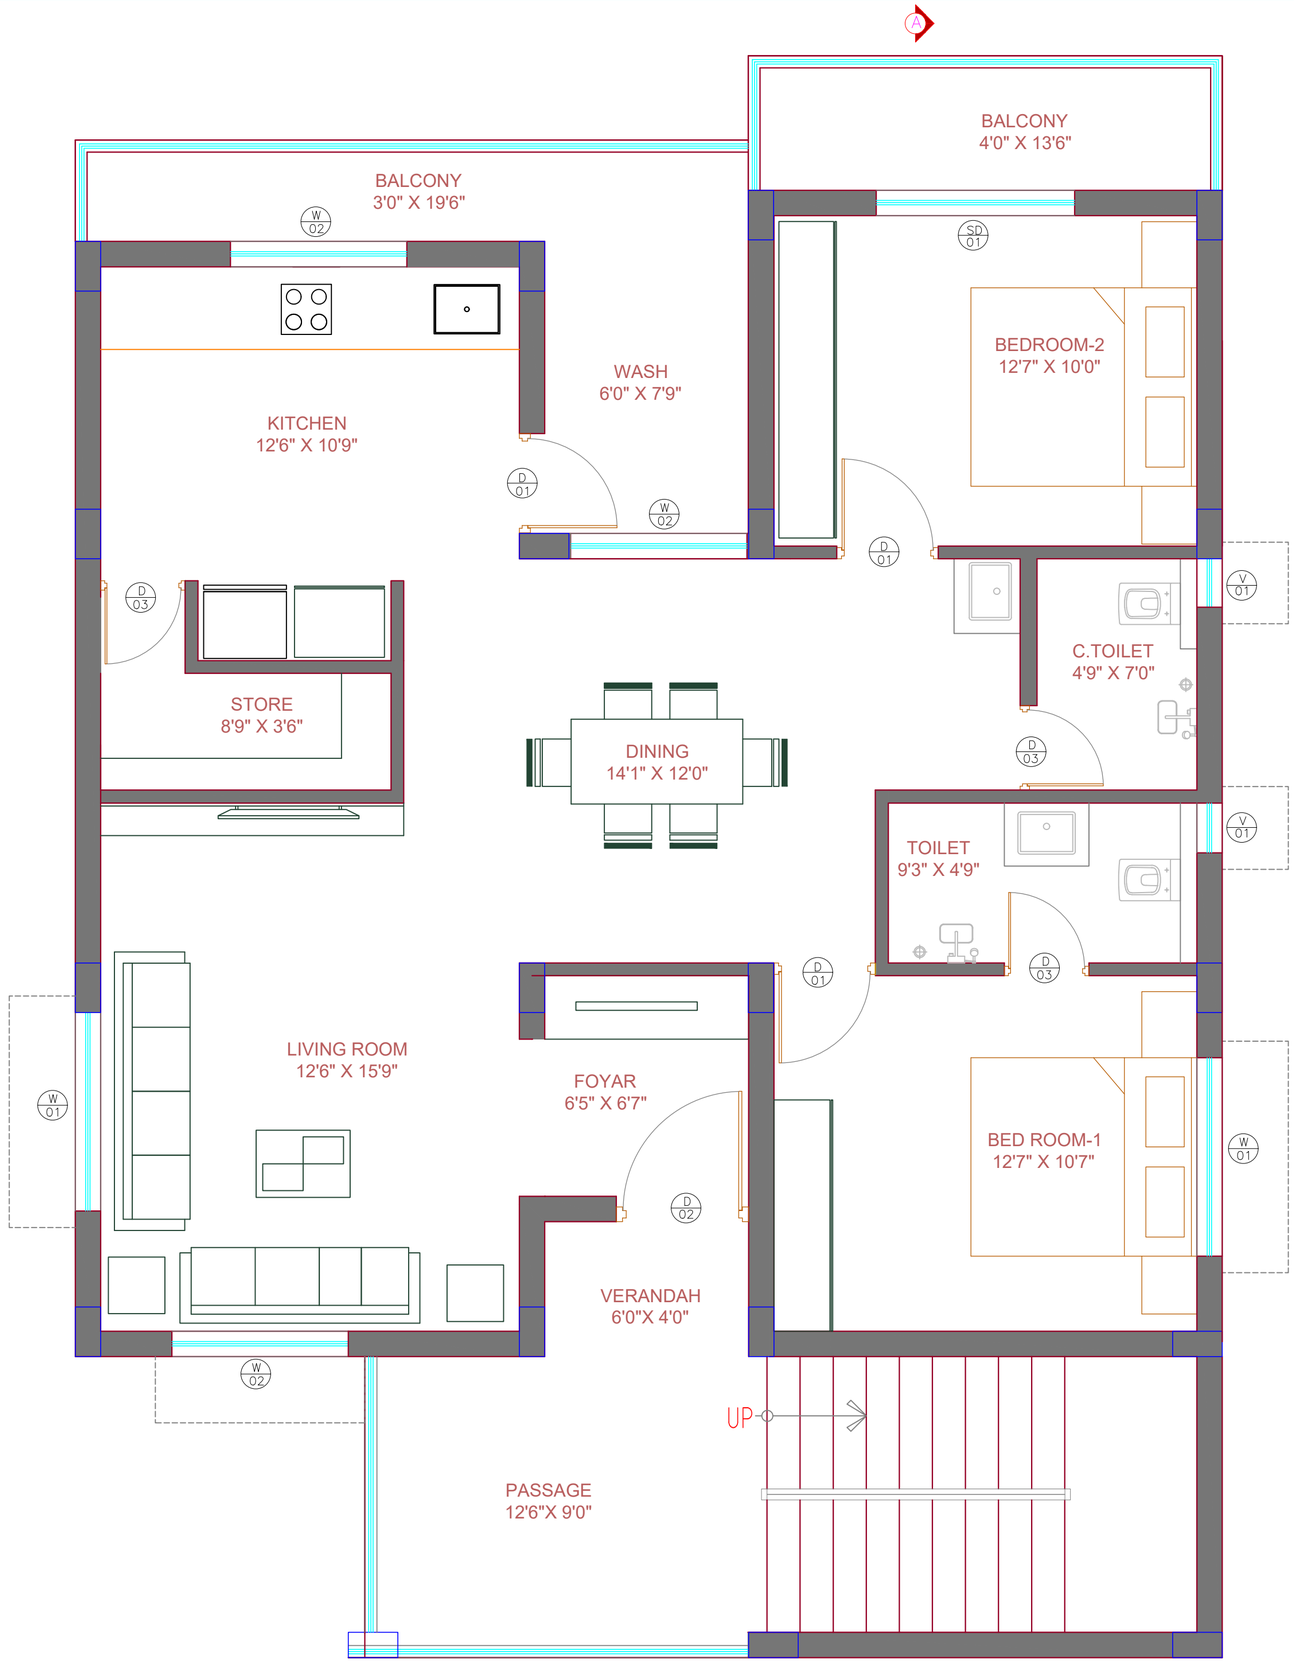

TYPICAL FLOOR PLAN

DEVELOPMENT

STAFF BLOCK TYPE-A AT NARMADA SUGAR

PROJECT CONSULTANT

A R STRUCTURALS
ARCHITECTURE | STRUCTURAL | INTERIOR
812, 8th Floor, Corporate Office, Golden Square, Beside D- Mart, ABC Circle, Bharuch 392 001 office.arstructurals@gmail.com
www.arstructurals.odoo.com 97280 11228 | 79805 76050

NOTE :-

SCHEDULED OF OPENING

DOOR SCHEDULE			
NO.	SIZE	SILL	LINTEL
D01	900X2600	–	BEAM BOTTOM
D02	1200X2600	–	BEAM BOTTOM
D03	800X2600	–	BEAM BOTTOM
SD01	1825X2600	–	BEAM BOTTOM
W01	1800X2600	900	BEAM BOTTOM
W02	1600X2600	900	BEAM BOTTOM
VENT SCHEDULE			
V01	450X600	2000	BEAM BOTTOM

NO.	DESCRIPTION	DRN.	CHK.	DATE
R0	FOR TENDER	SP	AR	13-06-26

DRAWN BY :	SP
DESIGNED BY :	AR
CHECKED BY :	AR
DATE:	30/04/2026
PROJECT NO:	2126

DRAWING TITLE

TYPE:A_TYPICAL FLOOR WORKING PLAN

SHEET NUMBER

AR-01-02

This drawing is part of a set of drawings for this project & shall not be considered valid unless it is accompanied by the complete set of drawings. The information disclosed herein is proprietary of AR STRUCTURALS India, & should NOT be used, duplicated or edited without its consent or written permission. Any Discripancy between our drawings & Architect's drawings, shall be brought to our notice before construction.