PRODUCED BY AN AUTODESK EDUCATIONAL PRODUCT

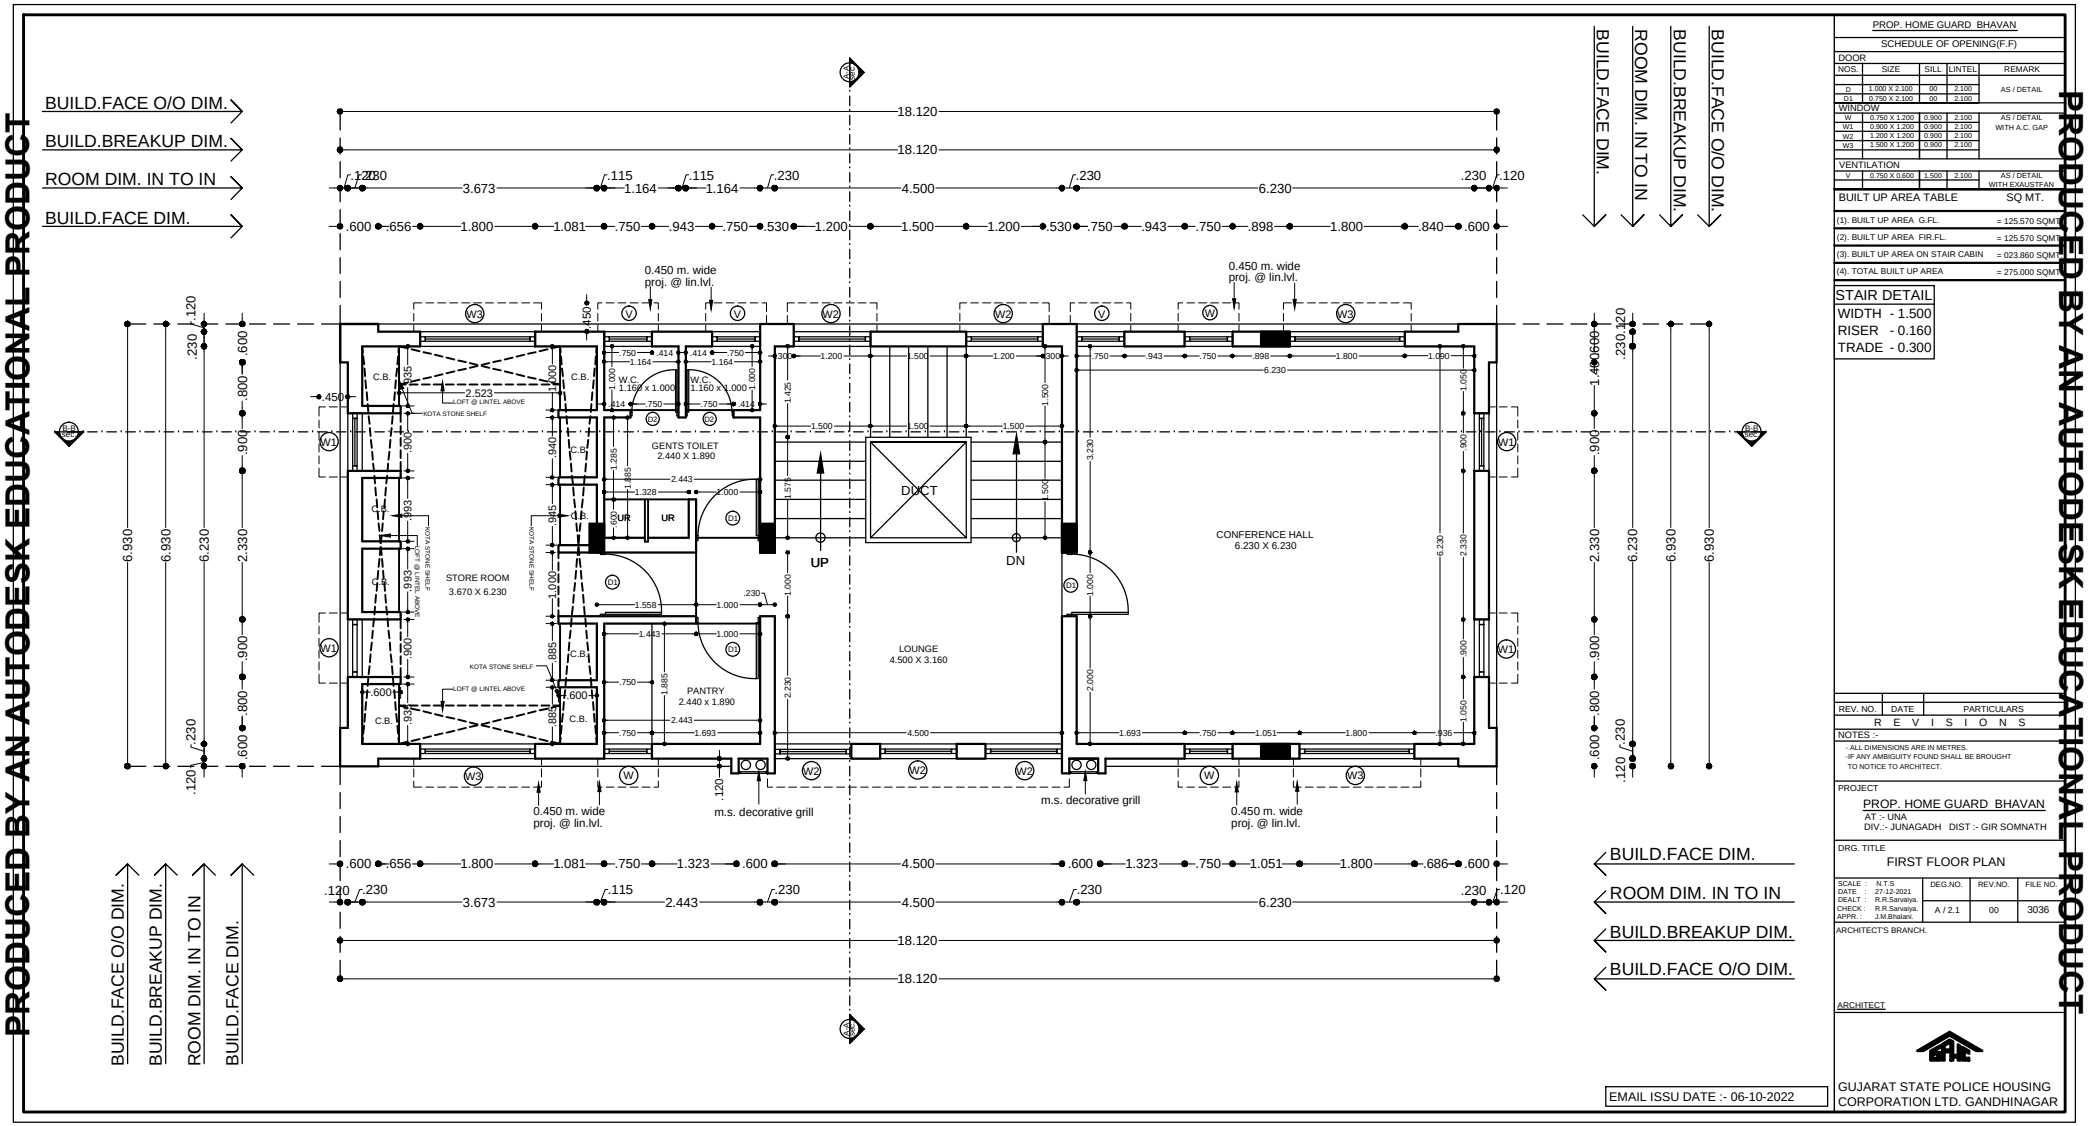


PROP. HOME GUARD BHAVAN

SCHEDULE OF OPENING(F.F)

| DOOR NOS. | SIZE | SILL | LINTEL | REMARK |
|---|---|---|---|---|
| D | 1.000 X 2.100 | 00 | 2.100 | AS / DETAIL |
| D1 | 0.750 X 2.100 | 00 | 2.100 | |
| **WINDOW** | | | | |
| W | 0.750 X 1.200 | 0.900 | 2.100 | AS / DETAIL WITH A.C. GAP |
| W1 | 0.900 X 1.200 | 0.900 | 2.100 | |
| W2 | 1.200 X 1.200 | 0.900 | 2.100 | |
| W3 | 1.500 X 1.200 | 0.900 | 2.100 | |
| **VENTILATION** | | | | |
| V | 0.750 X 0.600 | 1.500 | 2.100 | AS / DETAIL WITH EXAUSTFAN |

| BUILT UP AREA TABLE | SQ MT. |
|---|---|
| (1). BUILT UP AREA G.FL. | = 125.570 SQMT. |
| (2). BUILT UP AREA FIR.FL. | = 125.570 SQMT. |
| (3). BUILT UP AREA ON STAIR CABIN | = 023.860 SQMT. |
| (4). TOTAL BUILT UP AREA | = 275.000 SQMT. |

STAIR DETAIL
WIDTH - 1.500
RISER - 0.160
TRADE - 0.300

| REV. NO. | DATE | PARTICULARS |
|---|---|---|
| | | R E V I S I O N S |

NOTES :-
- ALL DIMENSIONS ARE IN METRES.
-IF ANY AMBIGUITY FOUND SHALL BE BROUGHT TO NOTICE TO ARCHITECT.

PROJECT
PROP. HOME GUARD BHAVAN
AT :- UNA
DIV.:- JUNAGADH DIST :- GIR SOMNATH

DRG. TITLE
FIRST FLOOR PLAN

| SCALE : N.T.S | DEG.NO. | REV.NO. | FILE NO. |
|---|---|---|---|
| DATE : 27-12-2021 | | | |
| DEALT : R.R.Sarvaiya. | | | |
| CHECK : R.R.Sarvaiya. | A / 2.1 | 00 | 3036 |
| APPR. : J.M.Bhalani. | | | |

ARCHITECT'S BRANCH.

ARCHITECT

GUJARAT STATE POLICE HOUSING CORPORATION LTD. GANDHINAGAR

EMAIL ISSU DATE :- 06-10-2022

PRODUCED BY AN AUTODESK EDUCATIONAL PRODUCT

PRODUCED BY AN AUTODESK EDUCATIONAL PRODUCT