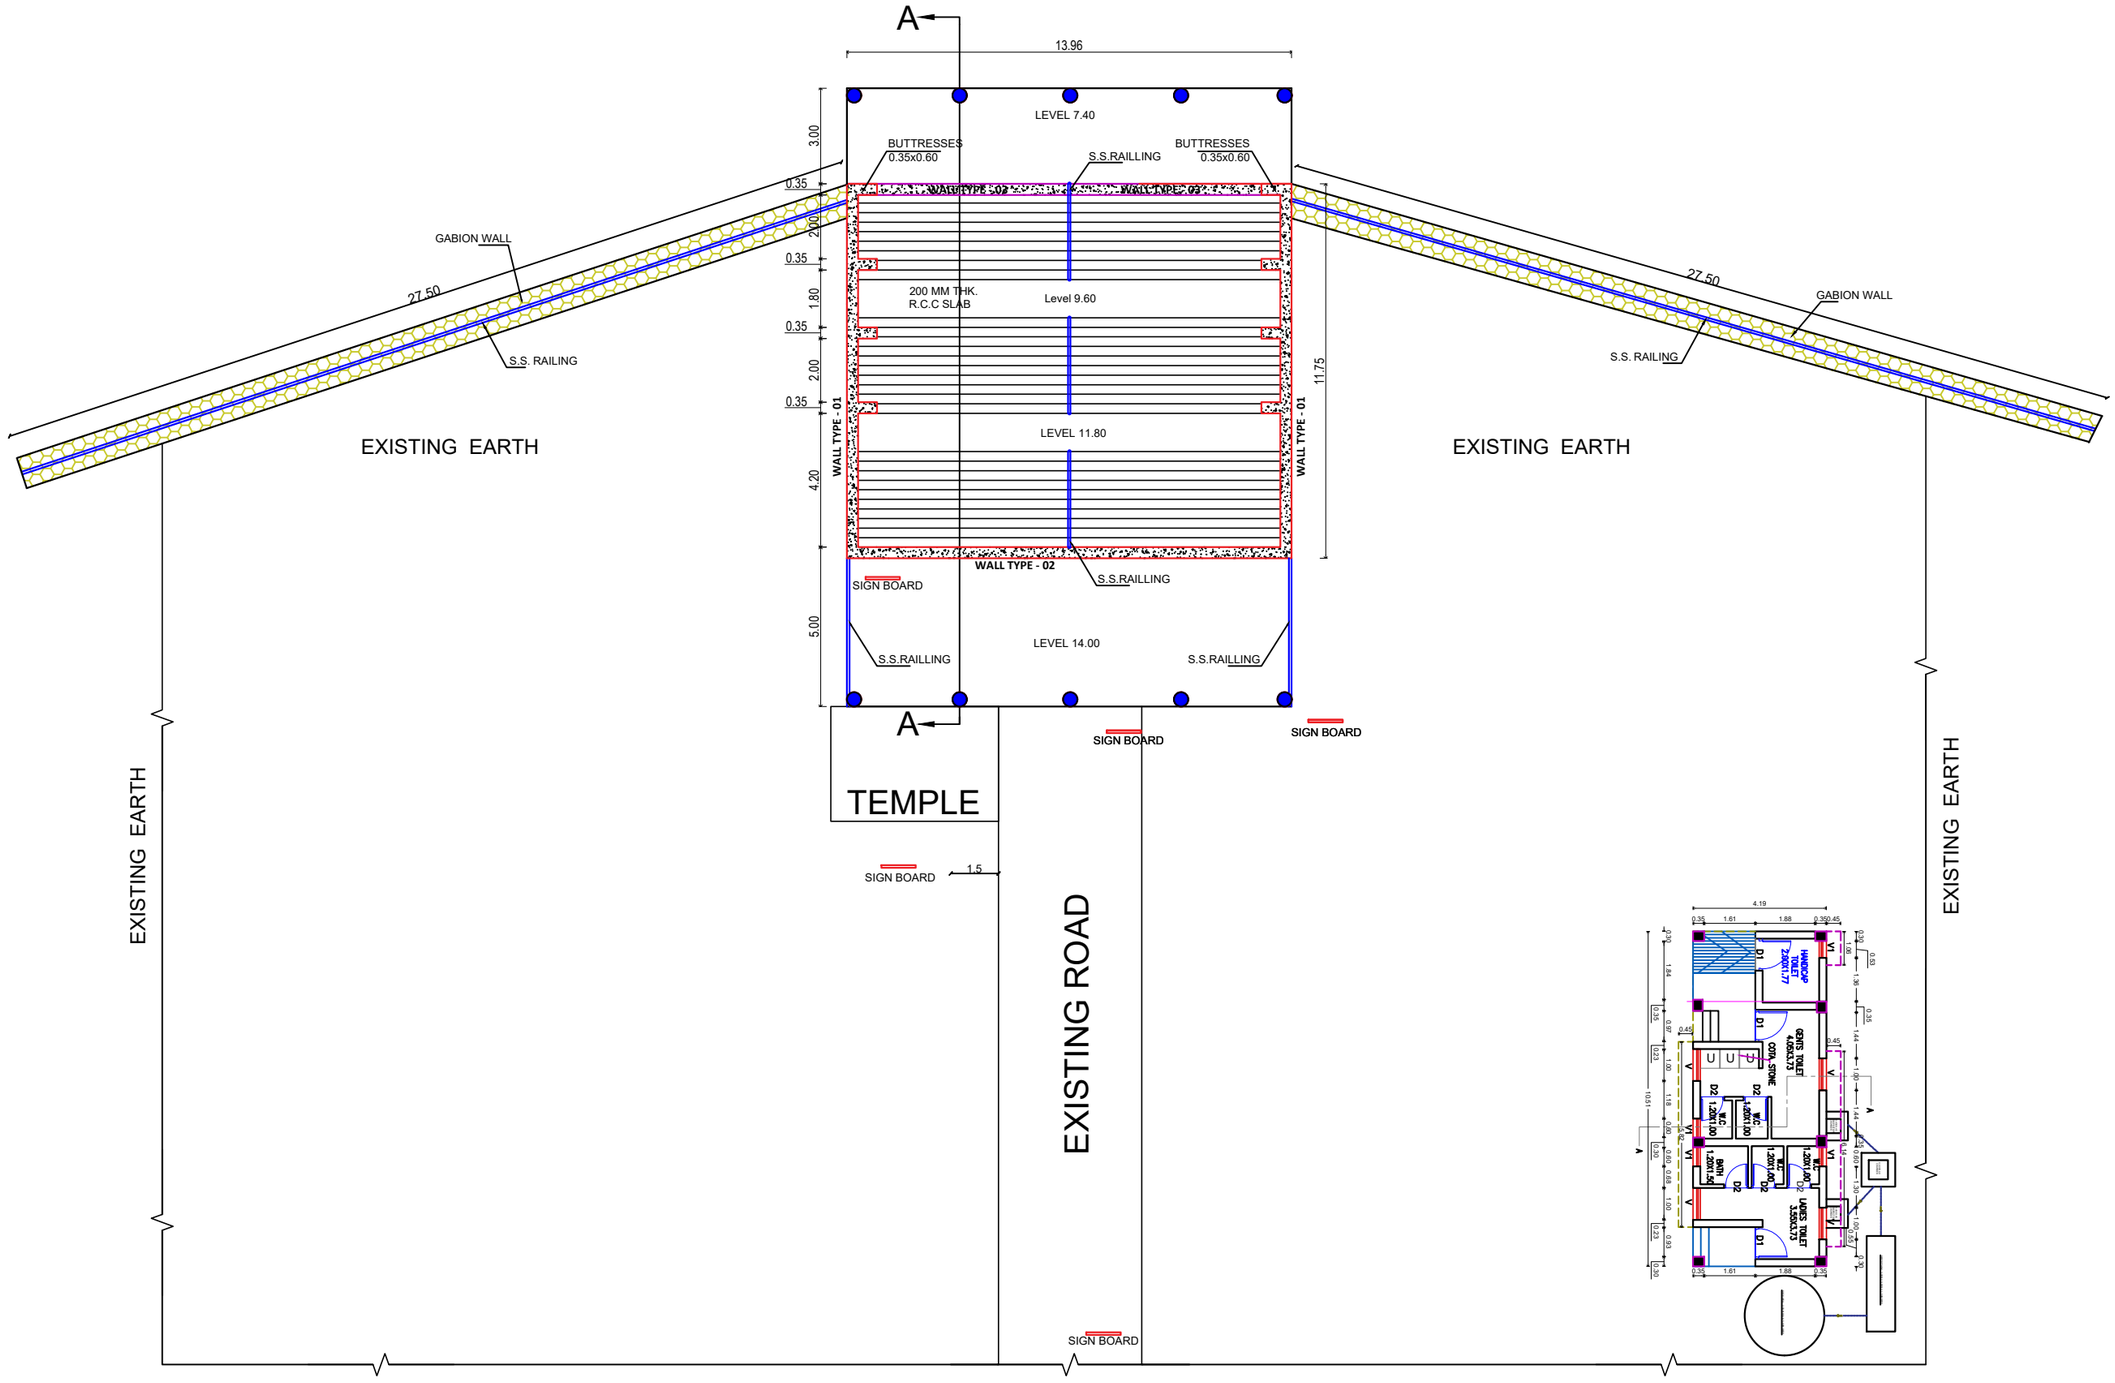

MAHISAGAR MATA MANDIR

SCALE: NTS; 04 .06. 2024

EITHER OR
ARCHITECTURE
901, MATRIX, BEHIND DIVYA BHASKAR, S.G. HIGHWAY, AHMEDABAD - 54
9909942314 / eitheror.architecture@gmail.com