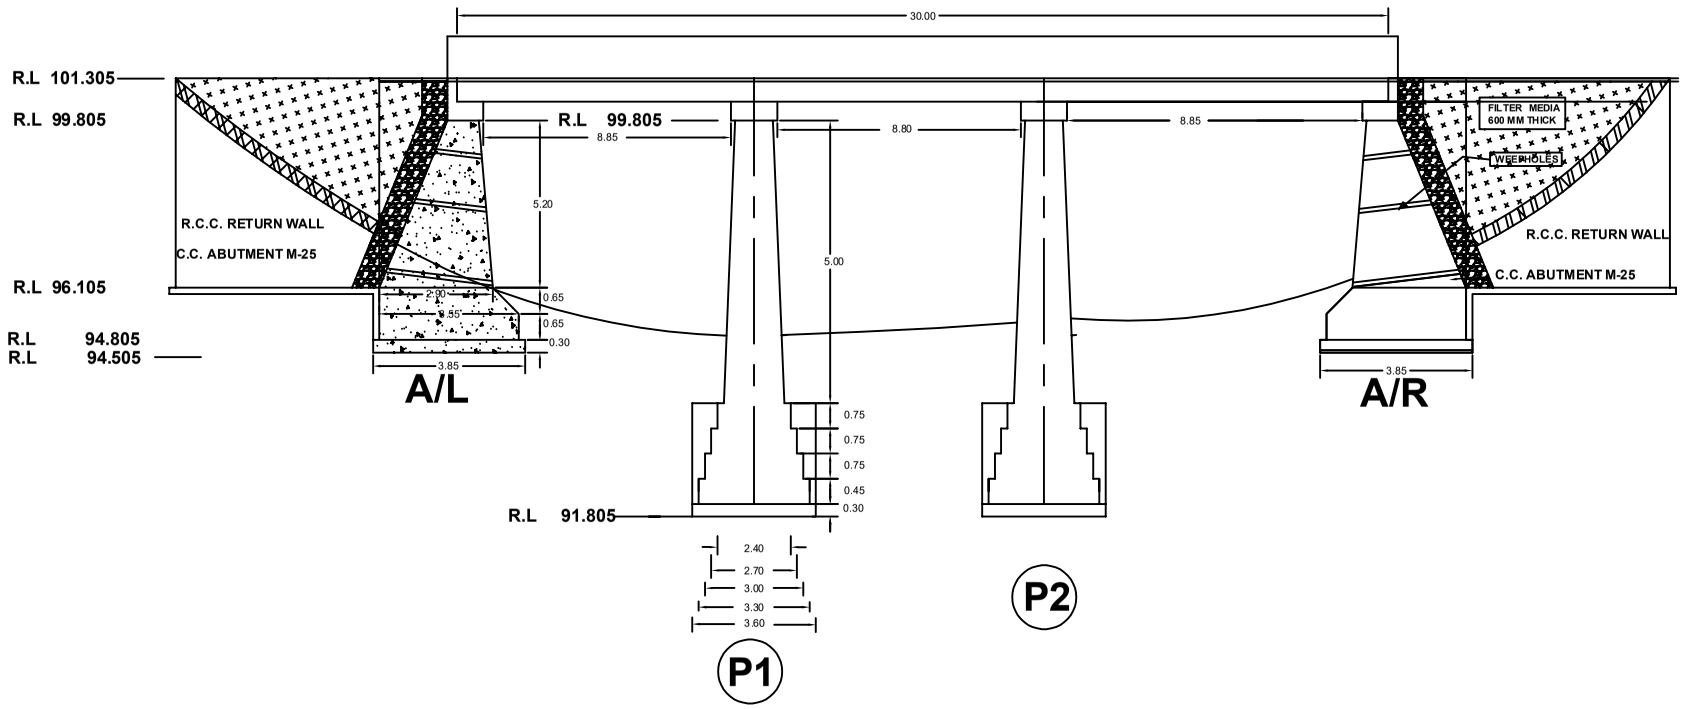

SECTIONAL ELEVATION.

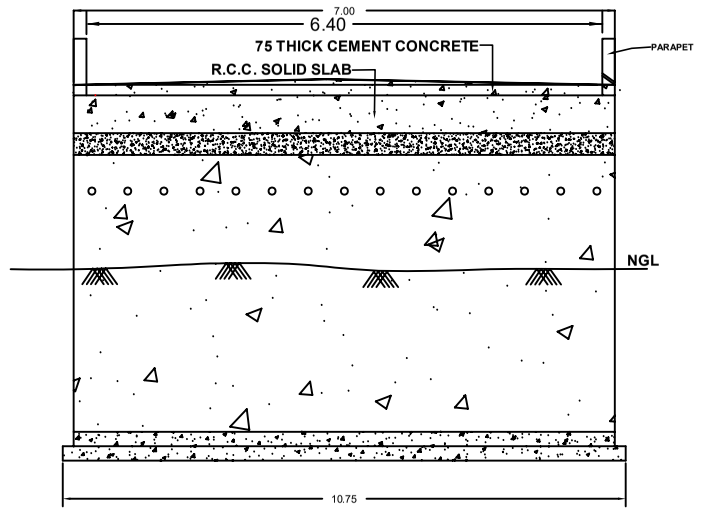

SECTION IN 'AB'

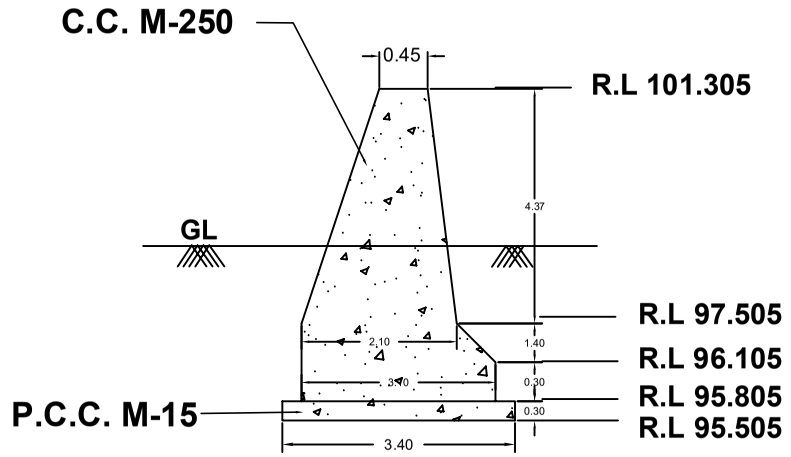

RETURN WALL SECTION

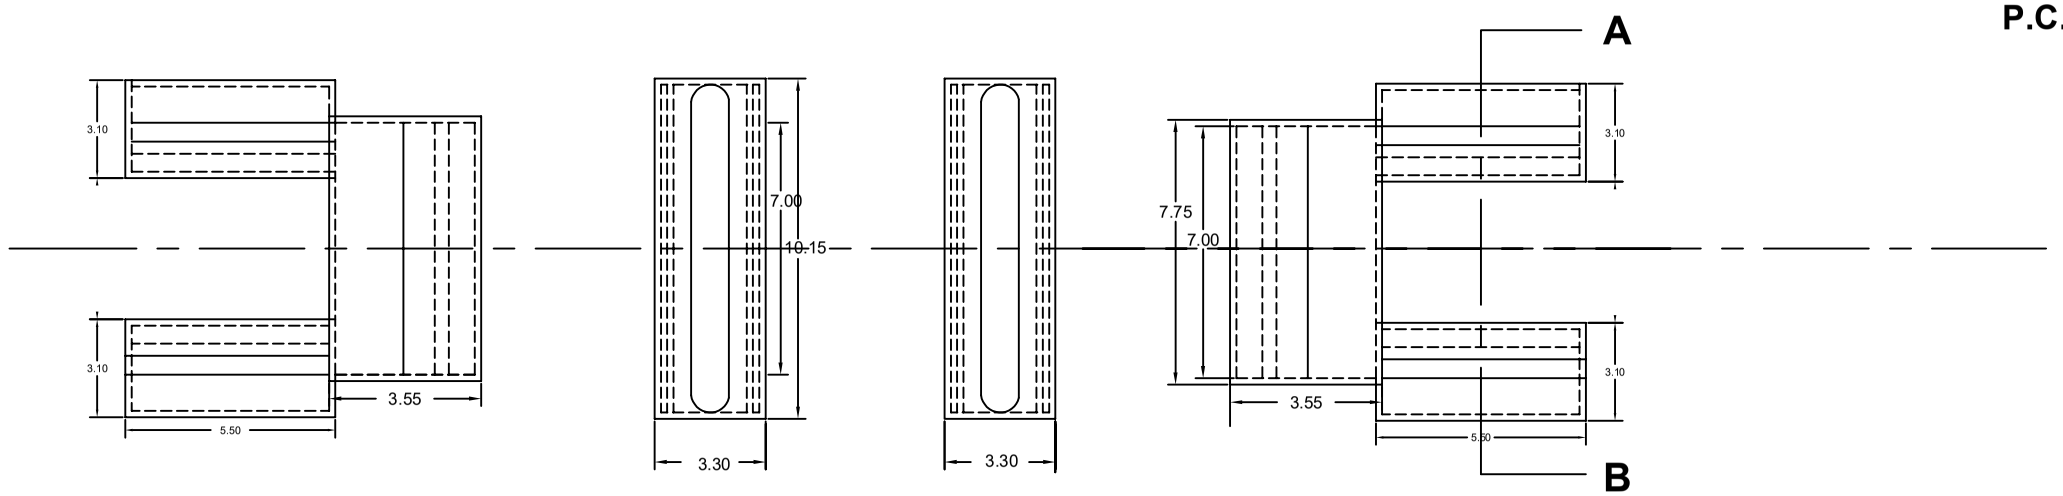

PLAN

Name of work :- (MMGSY 2025-26 - Vanbandhu Kalyan Yojana-2) Construction of Minor Bridge - Slab Drain on Baldha Baavri Falia to Sukhlav Road Ch 1/10 to 1/30 Ta.Pardi, Dist.Valsad.

PANCHAYAT (R &B) DIVISION ,VALSAD		
Drawn By		Chief Engineer Panchayat (R. & B.) dept. Gujarat State
Checked By		Suprementedant Engineer Panchayat (R. & B.) Circle. Surat
Compd. By		Executive Engineer Panchayat (R. & B.) Division Valsad
Checked By		Deputy Executive Engineer Panchayat (R. & B.) Sub Division Pardi