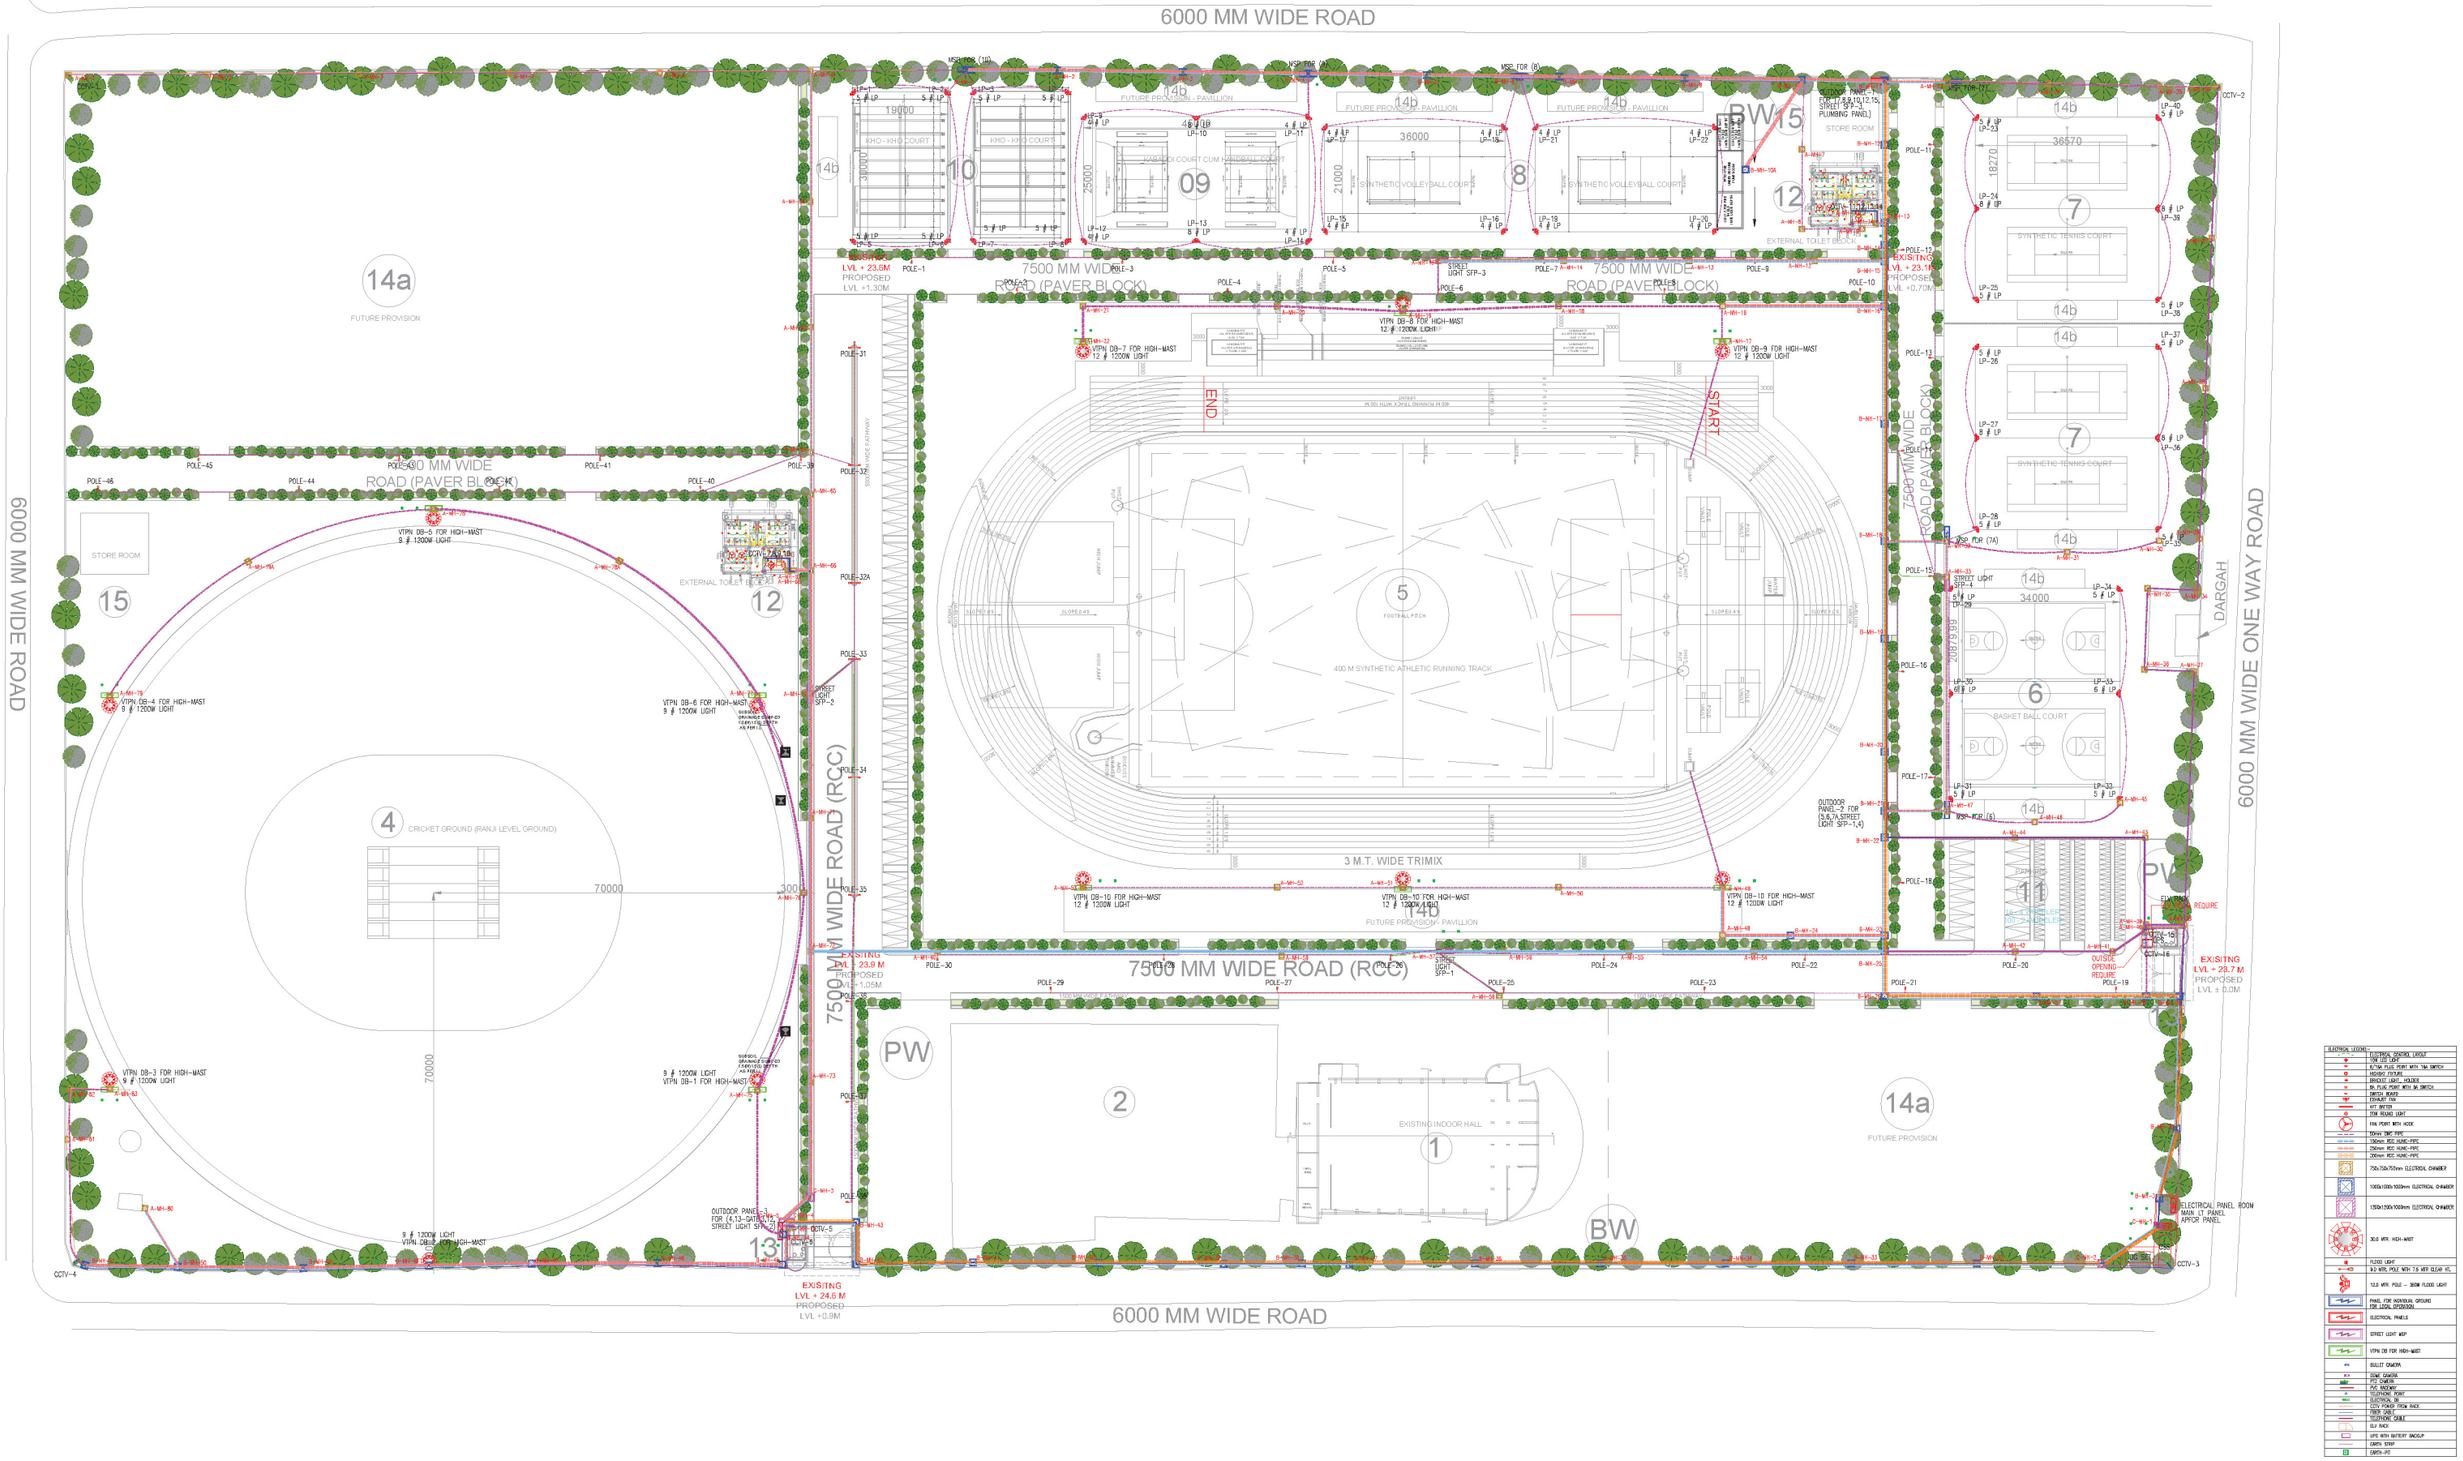

PROJECT INFORMATION:	SITE ADDRESS :	KEY PLAN :	GENERAL NOTES:	REVISION PARTICULARS:	STRUCTURAL CON	ARCHITECTS / INTERIOR DESIGNERS:	DRAWING TITLE:
GANDHIDAM SPORTS GROUND	CLIENT : **SPORTS AUTHORITY OF GUJARAT**		1. All Dimensions Are In MM 2. Do not scale the drawings. 3. This drawing is to be read in conjunction with all other related architectural & others consultants drawings. 4. Any discrepancy found in the drawings must be brought to Architect's office prior of execution.	SR.NO / DATE / Drn By / Revision	M.E.P CONSULTANT **EnergenIQ Projects** MEPF & ELV CONSULTANTS AHMEDABAD M - 8866882065	*EITHER OR* ARCHITECTURE 901, Matrix, Behind Divya Bhaskar, S G Highway, Ahmedabad - Gujarat - 54. eitheror.architecture@gmail.com, 9724694445	ELECTRICAL & ELV SITE PLAN-CONSOLIDATED LAYOUT

SCALE:	N.T.S.	DWN BY:	CHECKED BY:	APPROVED BY:
DATE :	28-05-2026	--	--	--
SHEET NO :	01 OF 01	DRAWING NO:		
REV.NO:	R2	E-SP-01		
PROJ REF:	ELECTRICAL			

These drawings & designs are the sole property of *EITHER OR* ARCHITECTURE and as such shall not be reproduced in any form without expreLVLed written permiLVLion of *EITHER OR* ARCHITECTURE. All drawings and related documents shall be returned to *EITHER OR* ARCHITECTURE upon request.

6000 MM WIDE ROAD

6000 MM WIDE ROAD

6000 MM WIDE ONE WAY ROAD

7500 MM WIDE ROAD (PAVER BLOCK)

7500 MM WIDE ROAD (RCC)

3 M.T. WIDE TRIMIX

DARGAH

EXISTING LVL + 23.5M PROPOSED LVL +1.30M

EXISTING LVL + 23.9 M PROPOSED LVL +1.05M

EXISTING LVL + 24.6 M PROPOSED LVL +0.9M

EXISTING LVL + 23.1M PROPOSED LVL +0.70M

EXISTING LVL + 23.7 M PROPOSED LVL ± 0.0M

LEGEND

NO	SYMBOL	DESCRIPTION
1		110Ø PERFORATED PIPE
2		160Ø PERFORATED PIPE
3		300Ø UPVC PIPE
4		100Ø UPVC PIPE
5	GH	GARDEN HYDRANT

LEGEND FOR DRAINAGE PIPE LINE :

P TRAP — MULTI FLOOR TRAP

W4 - 40mm Waste water pipe Slope 1 in 40
W3 - 50mm Waste water pipe Slope 1 in 40
W2 - 75mm Waste water pipe Slope 1 in 40
W1- 110mm Waste water pipe Slope 1 in 50
W- 110mm Waste water Down take pipe
W5- 160mm Waste water pipe Slope 1 in 100
S- 110mm Soil waste pipe Slope 1 in 50
S1- 110mm Soil waste pipe Down take pipe
S2- 160mm Soil waste pipe Slope 1 in 100
G- 110mm GT to MH pipe Slope 1 in 100
H- 160mm External Drainage pipe Slope 1 in 100
H1- 200mmExternal Drainage pipe Slope 1 in 150
V - 75mm Air vent pipe
AV - 110mm Air vent pipe
RW- 160mm Rain water pipe
RW1-110mm Rain water pipe
RW2-75mm Rain water pipe

LEGEND OF WATER SUPPLY PIPE LINE :

PRESSURIZED (TREATED WATER SUPPLY LINE)
PRESSURIZED (IRRIGATION WATER SUPPLY LINE)
BALL VALVE
NON RETURN VALVE
BALL COCK

PROJECT INFORMATION:	SITE ADDRESS :	KEY PLAN :	GENERAL NOTES:
GANDHIDAM SPORTS GROUND	CLIENT : **SPORTS AUTHORITY OF GUJARAT**		1. All Dimensions Are In MM 2. Do not scale the drawings. 3. This drawing is to be read in conjunction with all other related architectural & others consultants drawings. 4. Any discrepancy found in the drawings must be brought to Architect's office prior of execution.

REVISION PARTICULARS:

SR.NO	DATE	Drn By	Revision

STRUCTURAL CON

M.E.P CONSULTANT

EnergenIQ Projects
MEPF & ELV CONSULTANTS
AHMEDABAD
M - 8866882065

ARCHITECTS / INTERIOR DESIGNERS:

EITHER OR
ARCHITECTURE
901, Matrix, Behind Divya Bhaskar,
S G Highway, Ahmedabad - Gujarat - 54.
eitheror.architecture@gmail.com, 9724694445

DRAWING TITLE:

PLUMBING SITE LAYOUT

SCALE:	N.T.S.	DWN BY:	CHECKED BY:	APPROVED BY:
DATE :	28-05-2026	--	--	--
SHEET NO :	01 OF 01	DRAWING NO:		
REV.NO:	R2	PLU _SP_01		
PROJ REF:	ELECTRICAL			

These drawings & designs are the sole property of *EITHER OR* ARCHITECTURE and as such shall not be reproduced in any form without expreLVLed written permiLVLion of *EITHER OR* ARCHITECTURE. All drawings and related documents shall be returned to *EITHER OR* ARCHITECTURE upon request.