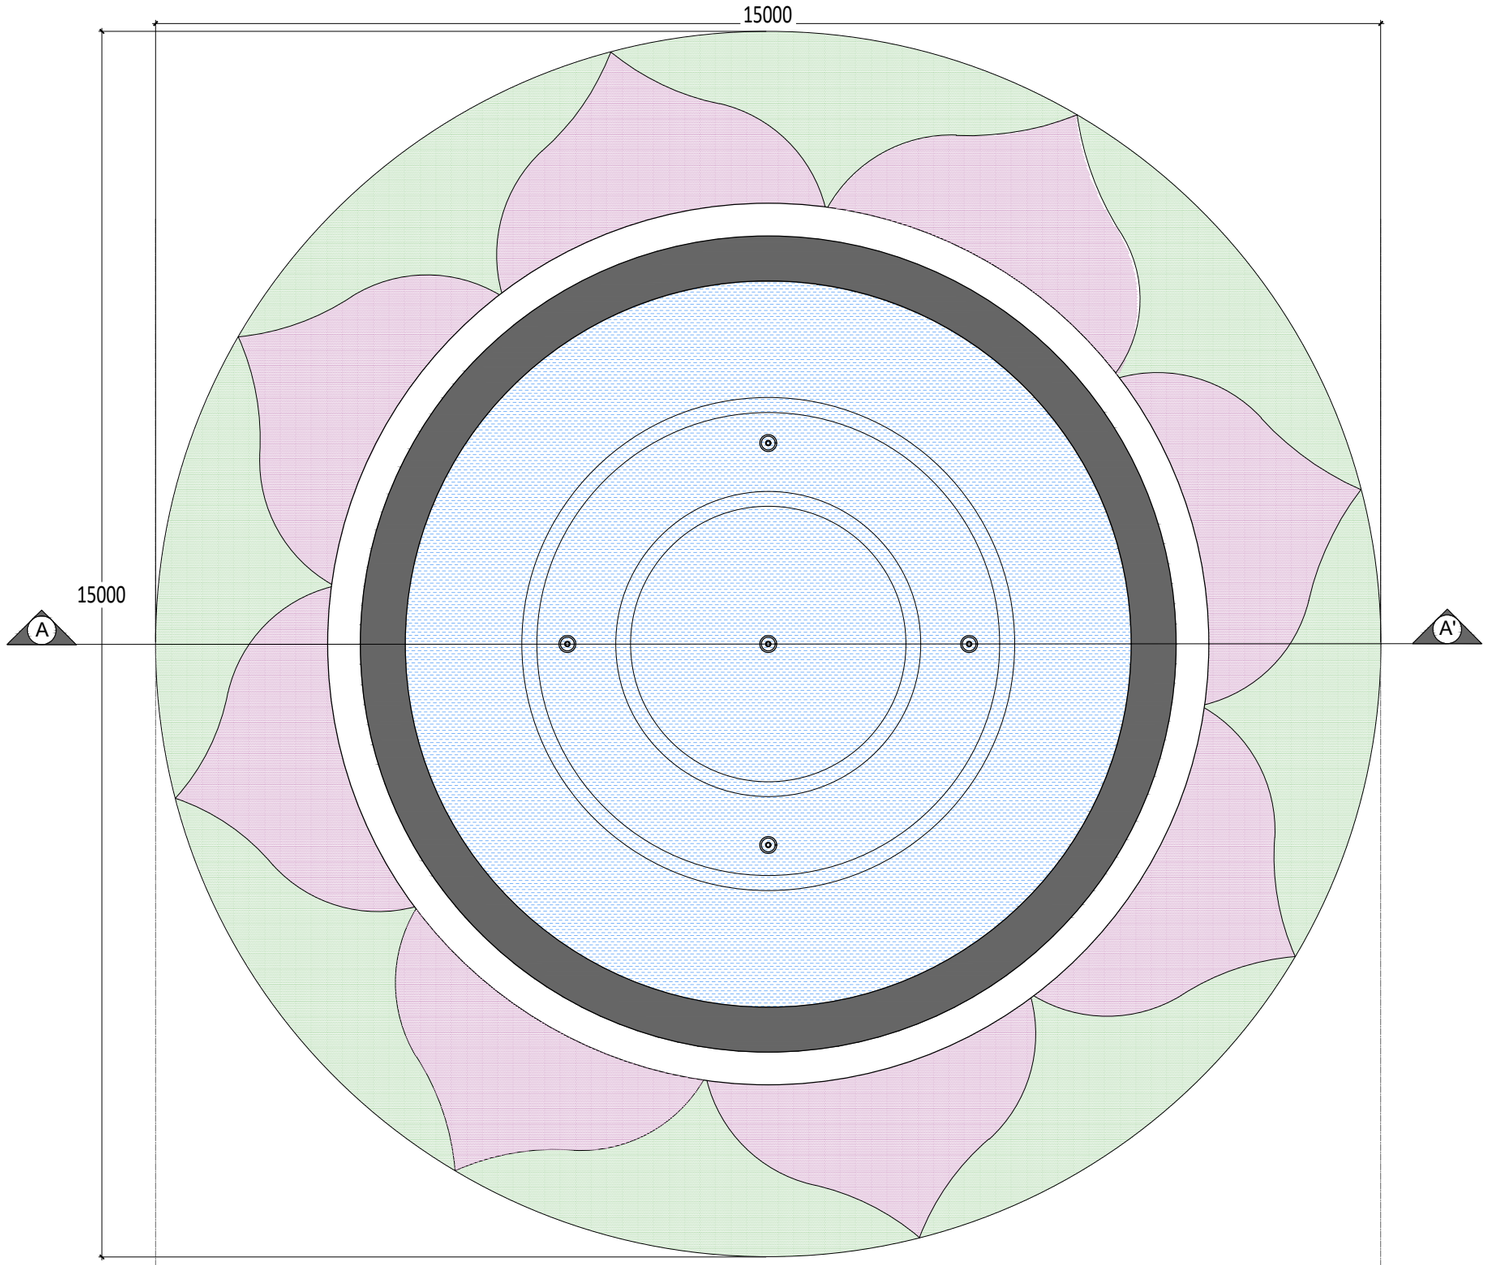

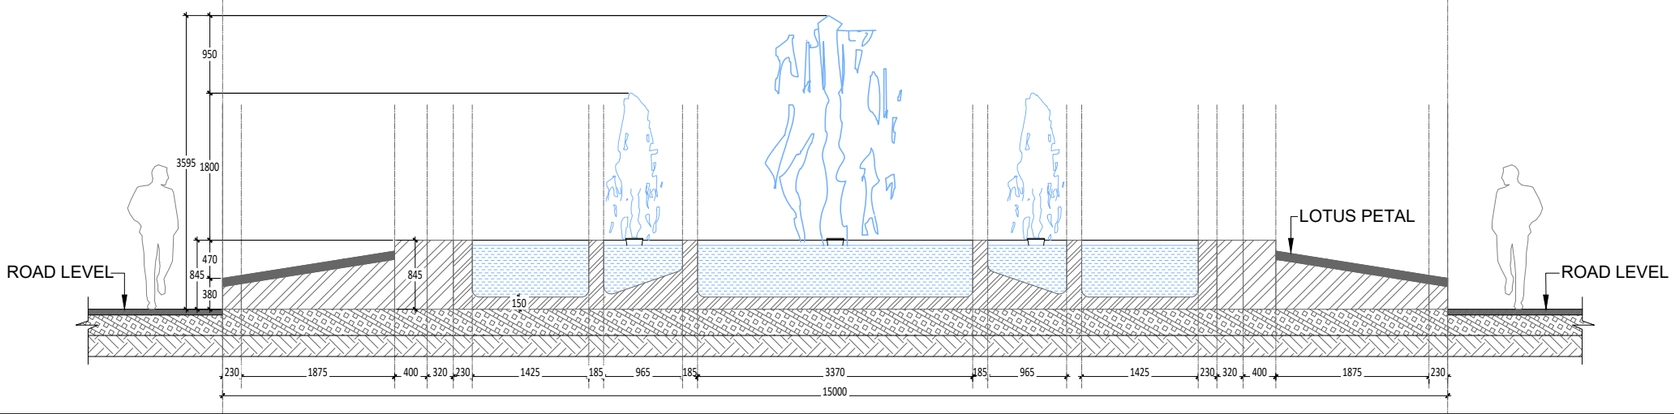

InGenious Studio pvt. ltd.

GENERAL NOTES:

1. THIS DRAWING IS THE COPYRIGHT OF INGENIOUS STUDIO PVT. LTD. AND MUST NOT BE RETAINED, COPIED OR USED WITHOUT THE ABOVE CONSULTANT'S AUTHORITY.

2. DO NOT SCALE FROM THE DRAWINGS.

3. ALL DIMENSIONS ARE IN MILLIMETRES AND LEVELS IN METRES UNLESS NOTED OTHERWISE. ALL DIMENSIONS TO BE VERIFIED ON SITE & APPROVED BY THE ENGINEER.

4. THIS DRAWING SHOULD BE READ IN CONJUNCTION WITH OTHER RELEVANT ARCHITECTURAL, STRUCTURAL, MECHANICAL AND ELECTRICAL DRAWINGS AND ALL RELEVANT SECTIONS OF THE SPECIFICATIONS.

KEY PLAN

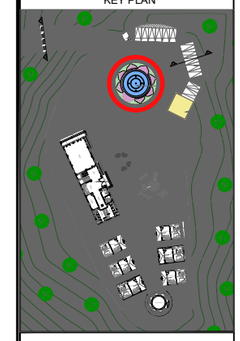

Purpose of Issue: TENDER

Rev	Description	Date	Checked	Authorised

Purpose of Issue

ARCHITECTURAL CONSULTANTS

InGenious Studio pvt. ltd.
Office no. 334, Third Floor, Tower B-2 Spaze I Tech Park , Sohna Road, Gurgaon, Haryana, India
Telphone :+91-124-4383861
Email : info@ingeniousstudio.in
Website : www.ingeniousstudio.in

STRUCTURAL CONSULTANTS

ELECTRICAL CONSULTANTS

PHE CONSULTANTS

Project:
TEMPLE AREA DEVELOPMENT-
TULSISHYAM TEMPLE, GUJARAT

Client:
GUJARAT PAVITRA
YATRADHAM VIKAS BOARD

Drawing title:
FOUNTAIN DETAILS

Original Scale	Drawn	Checked	Authorised	Size
1:20	PRATHAM	J.J.Singh	J.J.Singh	A1
	Date: 16.03.26	Date: 16.03.26	Date: 16.03.26	

Drawing Number: ARCH-TSTG-16

Rev: R0