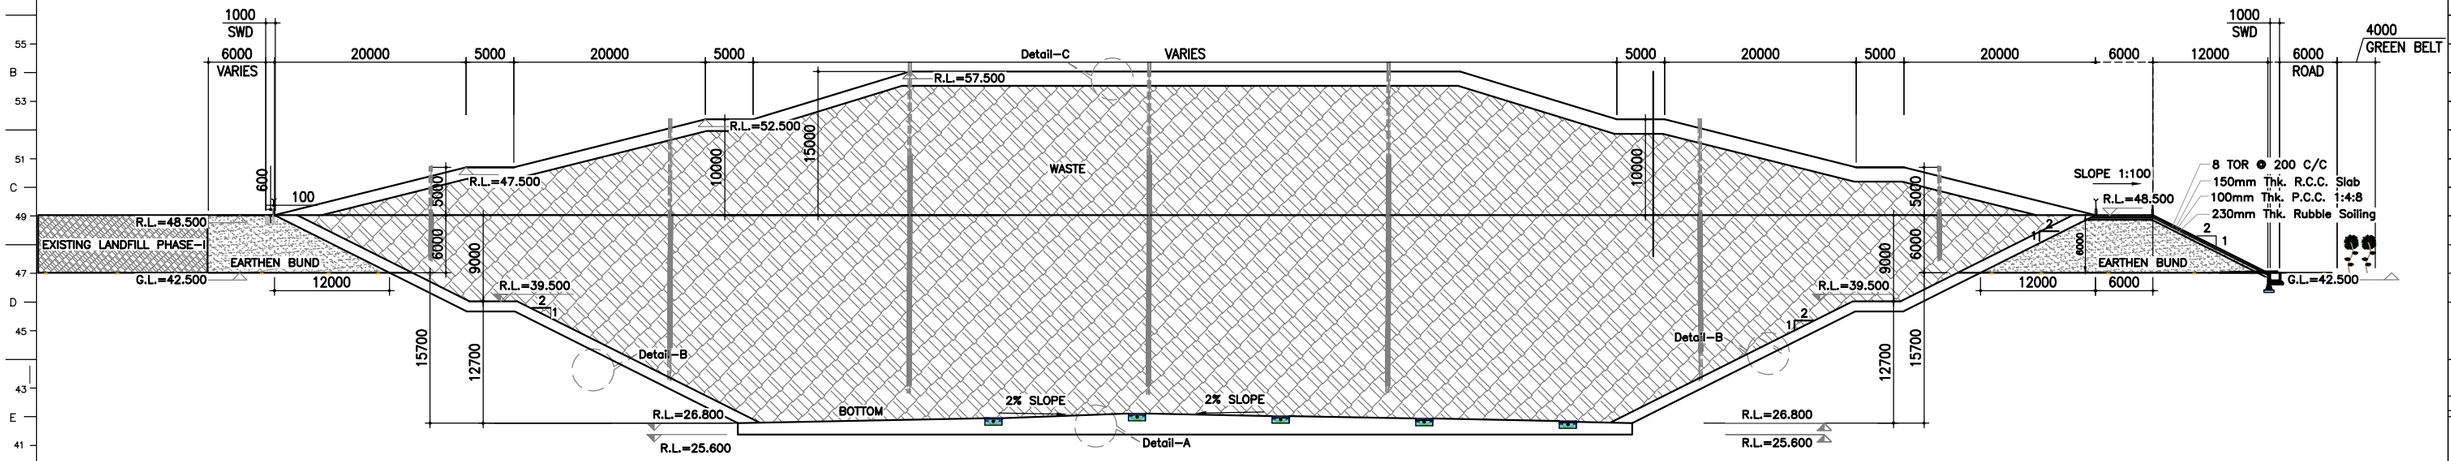


TYPICAL SECTION A–A

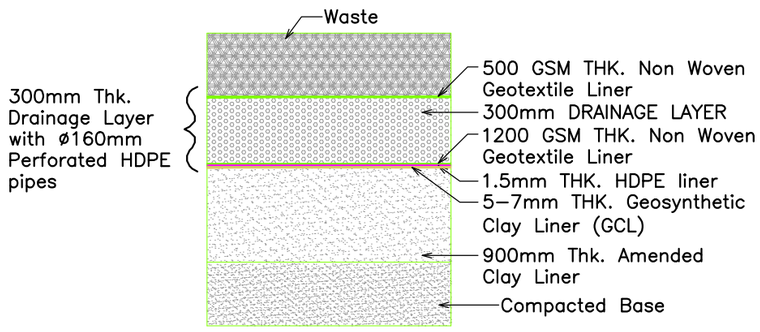


Detail(A)

Bottom Liner Detail

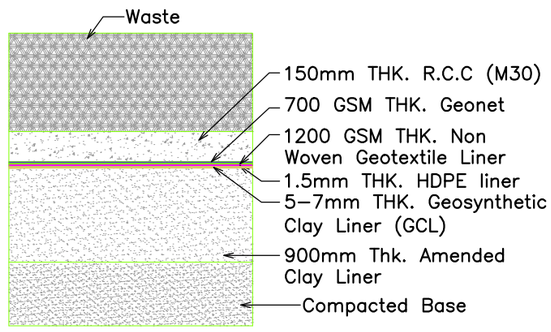


Detail(B)

Side Liner Detail up to EGL

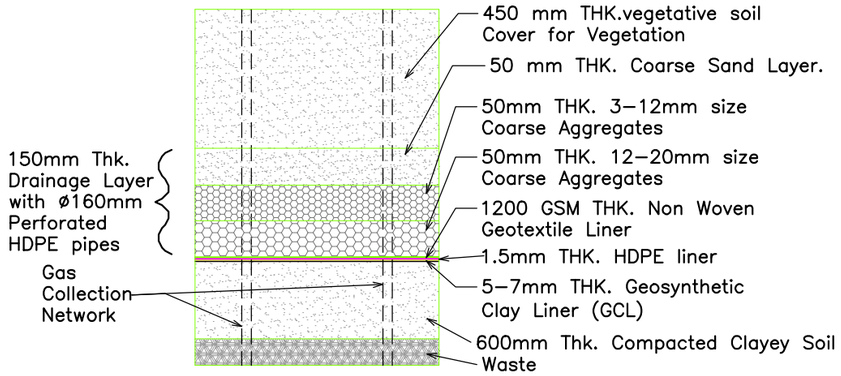


Detail(C)

Top cover liner detail

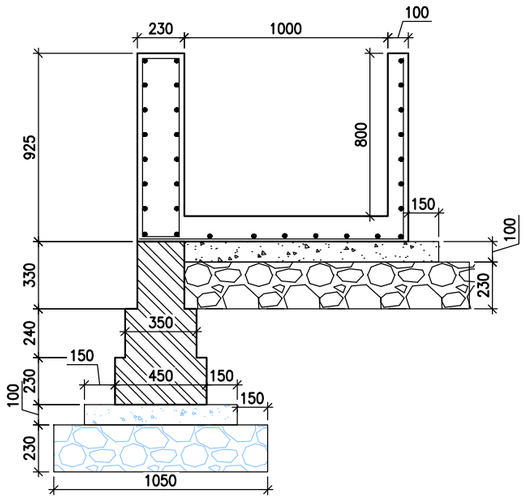


**DETAILS OF SWD AND TOE WALL**

SCALE 1:20

NOTES

1. ALL DIMENSIONS AND LEVELS ARE IN METERS.
2. DRAWING IS IN SCALE OF 1:2.
3. AMBIGUITIES IF NOTICED, SHALL BE IMMEDIATELY BROUGHT TO THE NOTICE OF THE ARCHITECT PRIOR TO COMMENCEMENT OF THE WORK.

REFERENCES

| REV. | DATE | REVISION |
|---|---|---|
| 5 | 09.05.26 | ISSUED FOR APPROVAL |
| 4 | 13.06.23 | ISSUED FOR APPROVAL |
| 3 | 27.05.23 | ISSUED FOR APPROVAL |
| 2 | 29.04.23 | ISSUED FOR APPROVAL |
| 1 | 15.04.23 | ISSUED FOR APPROVAL |
| 0 | 30.08.22 | ISSUED FOR APPROVAL |

SCALE: NTS — DATE : 30.08.2022

PROJECT CONSULTANT–

ENVIRONMENT ENGINEERING LABORATORY, THE GUJARAT INSTITUTE OF CIVIL ENGINEERS AND ARCHITECTS, NIRMAN BHAVAN, OPP : BHAIKAKA HALL, LAWGARDEN, ELLIS BRIDGE, AHMEDABAD 380006

CLIENT :

**AHMEDABAD MUNICIPAL CORPORATION**
**SURVEY NO. 337/P, AT SHAHWADI EKATRA, GYASPUR, AHMEDABAD**

DRAWING TITLE:

LAYOUT PLAN OF SECURED LANDFILL PHASE-II FOR DISPOSAL OF MUNICIPAL SOLID WASTE

DRAWING No. — REV.

AMC-2/SECTION AND LINER DETAILS/002 — 5