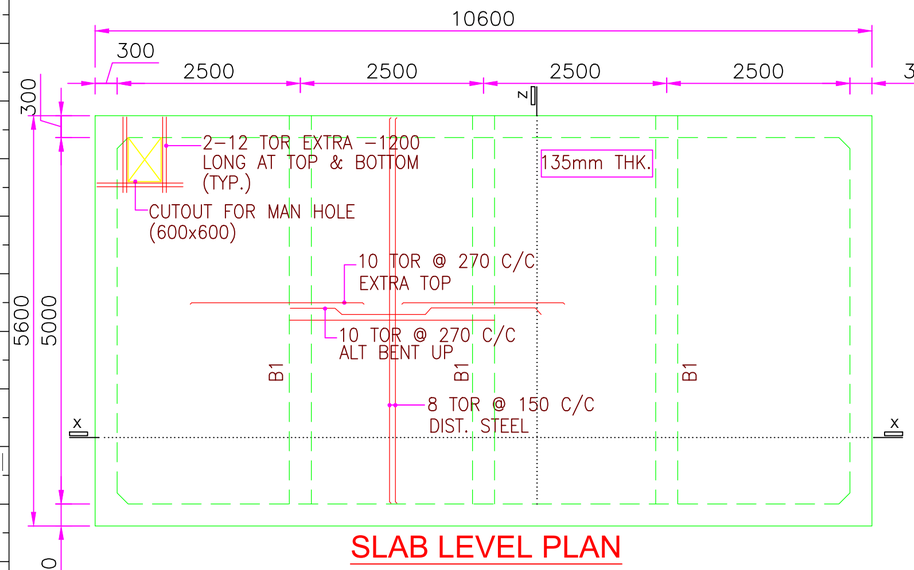

SLAB LEVEL PLAN

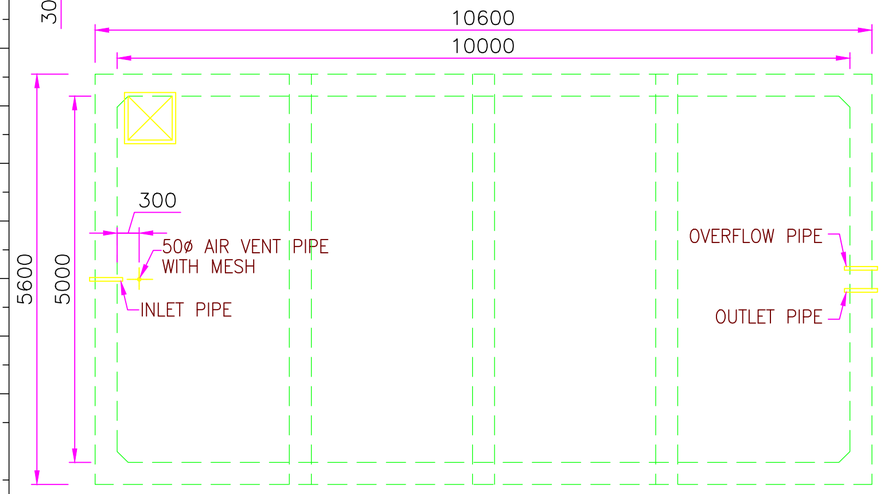

LAY OUT OF INLET AND OUTLET NOZZLE

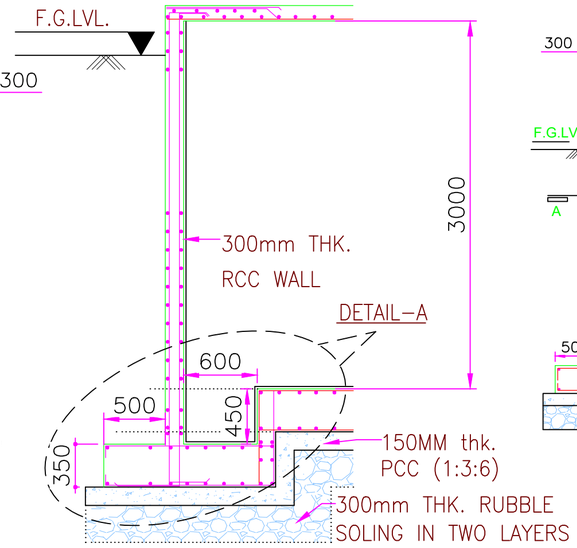

SECTION-Y-Y

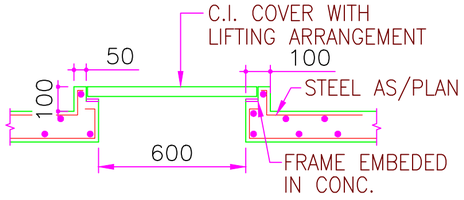

TYPICAL DETAIL OF

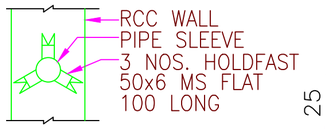

SECTIONAL VIEW-1-1

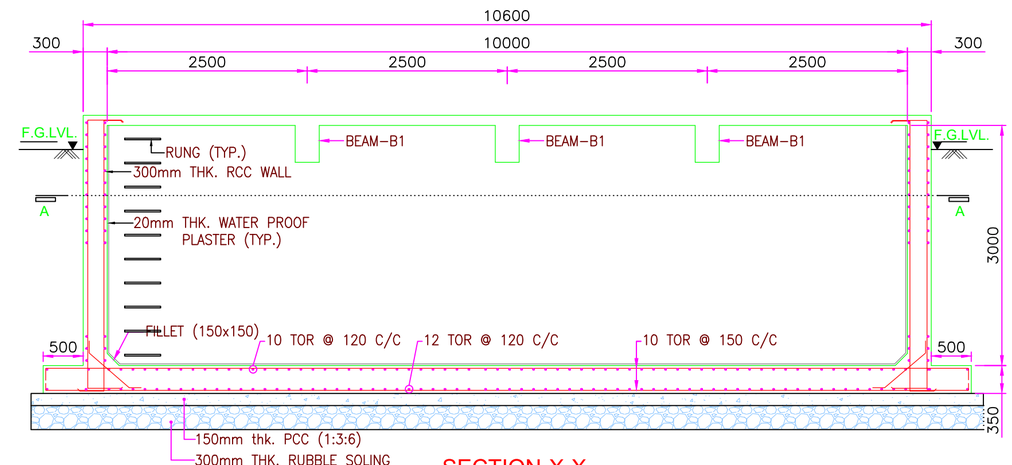

SECTION-X-X

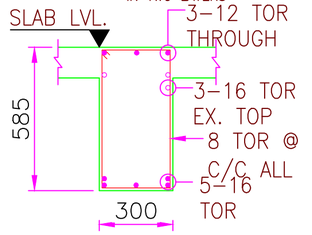

BEAM-B1

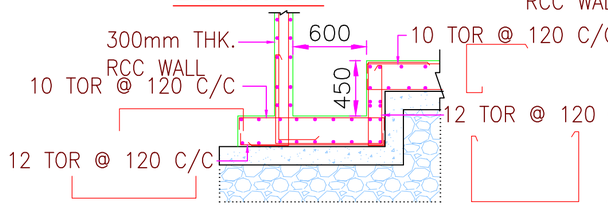

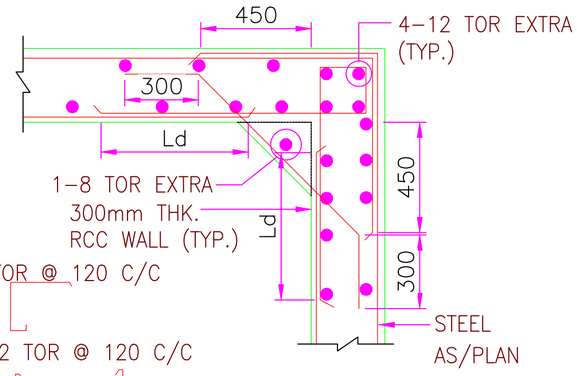

DETAIL-B

TYPICAL CORNER DETAIL

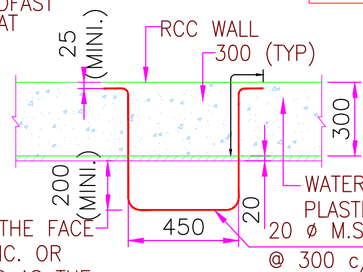

DETAIL OF SUMP

DETAIL-A

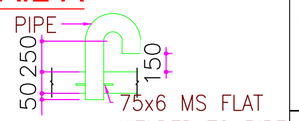

TYPICAL DETAIL OF VENT

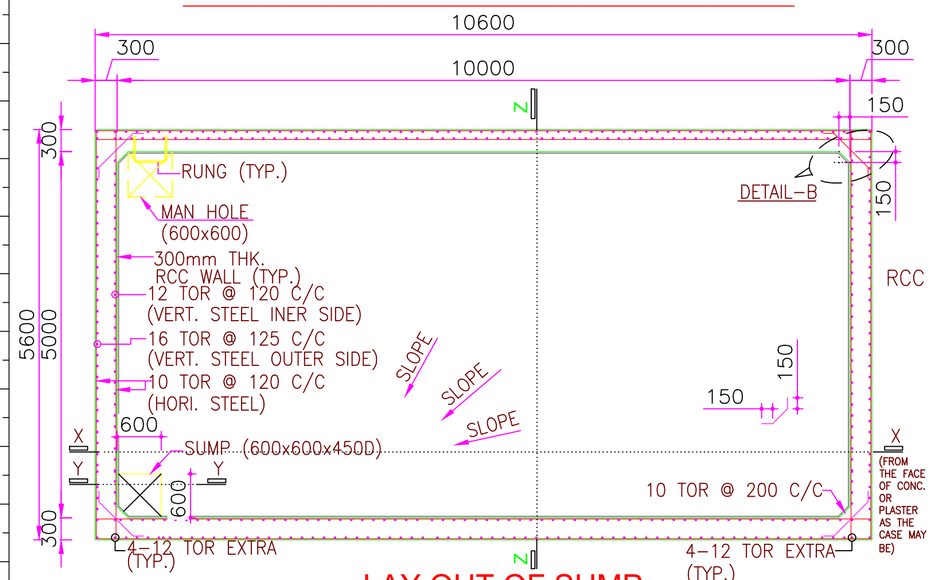

LAY OUT OF SUMP

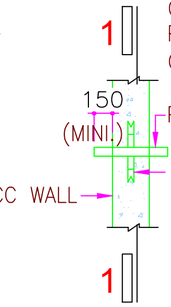

TYPICAL DETAIL PLAN OF PIPE SLEEVE

TYPICAL DETAIL OF RUNG

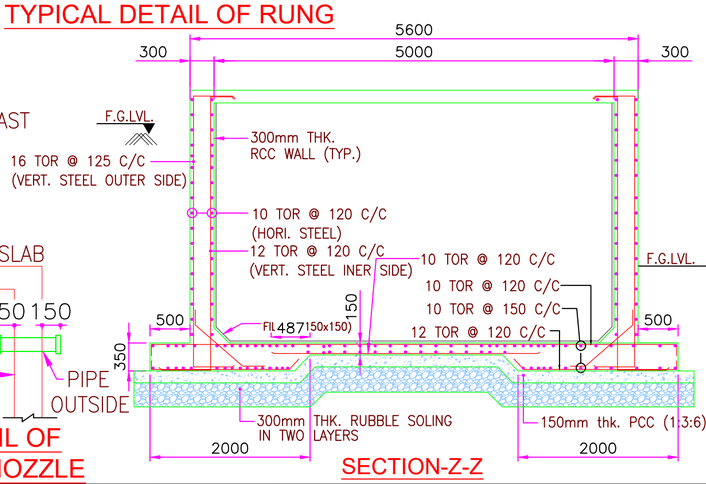

SECTION-Z-Z

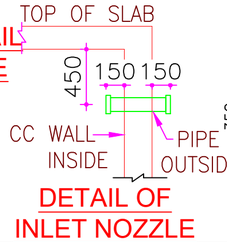

DETAIL OF INLET NOZZLE

NOTES

1. ALL DIMENSIONS AND LEVELS ARE IN METERS.
2. DRAWING IS IN SCALE OF 1:2.
3. AMBIGUITIES IF NOTICED, SHALL BE IMMEDIATELY BROUGHT TO THE NOTICE OF THE ARCHITECT PRIOR TO COMMENCEMENT OF THE WORK.

REFERENCES

REV.	DATE	REVISION
0	26.06.23	ISSUE FOR APPROVAL

SCALE: NTS — DATE : 26.06.2023

PROJECT CONSULTANT–

ENVIRONMENT ENGINEERING LABORATORY, THE GUJARAT INSTITUTE OF CIVIL ENGINEERS AND ARCHITECTS, NIRMAN BHAVAN, OPP : BHAIKAKA HALL, LAWGARDEN, ELLIS BRIDGE, AHMEDABAD 380006

CLIENT :

AHMEDABAD MUNICIPAL CORPORATION
SURVEY NO. 337/P, AT SHAHWADI EKATRA, GYASPUR, AHMEDABAD

DRAWING TITLE:

FOUNDATION PLAN AND DETAILS OF LEACHATE DISPOSAL TANK FOR SECURED LANDFILL PHASE-II

DRAWING No.	REV.
AMC-2/SITE -009	0