L- SEC. OF APROACH ROAD ON CONSTRUCTION OF HIGH LEVEL BRIDGE ACROSS MUSKA NALA ON KHAIRAGARH BYPASS ROAD ON RAJNANDGAON - KAWARDHA RAOD.

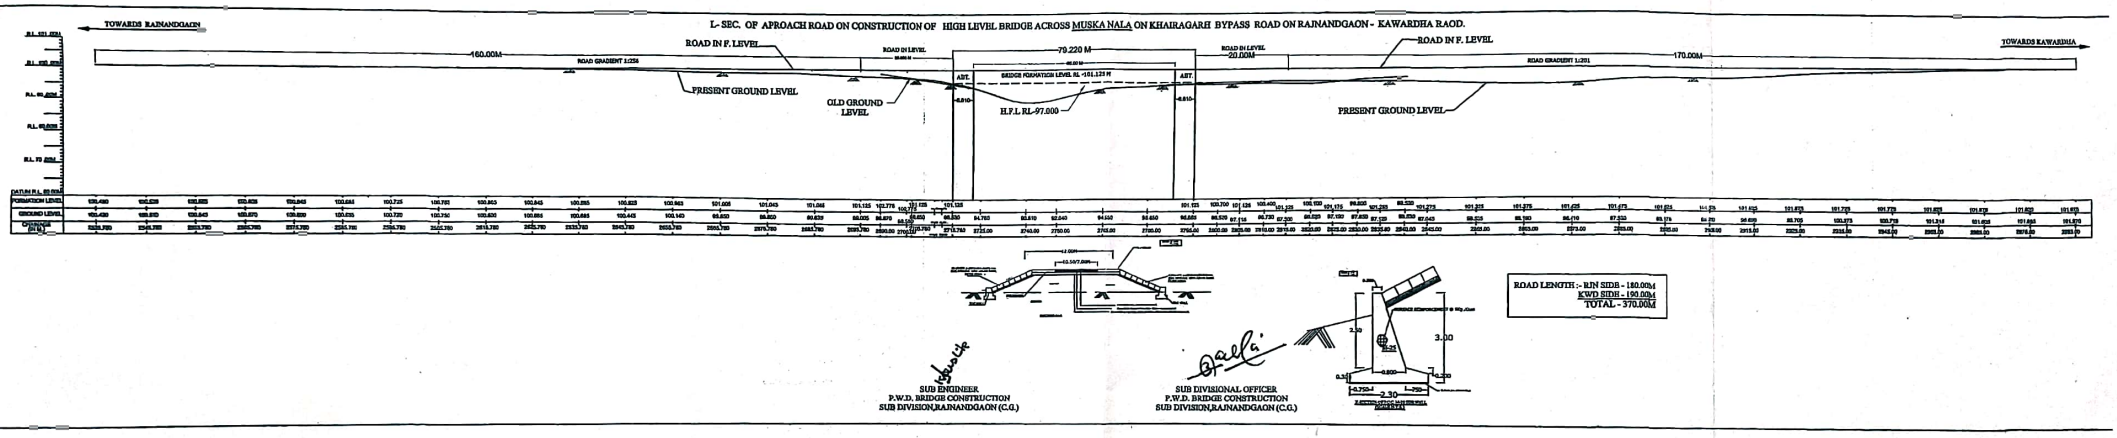

ROAD LENGTH :- RJN SIDE - 180.00M
KWD SIDE - 190.00M
TOTAL - 370.00M

SUB ENGINEER
P.W.D. BRIDGE CONSTRUCTION
SUB DIVISION,RAJNANDGAON (C.G.)

SUB DIVISIONAL OFFICER
P.W.D. BRIDGE CONSTRUCTION
SUB DIVISION,RAJNANDGAON (C.G.)

Scanned with OKEN Scanner