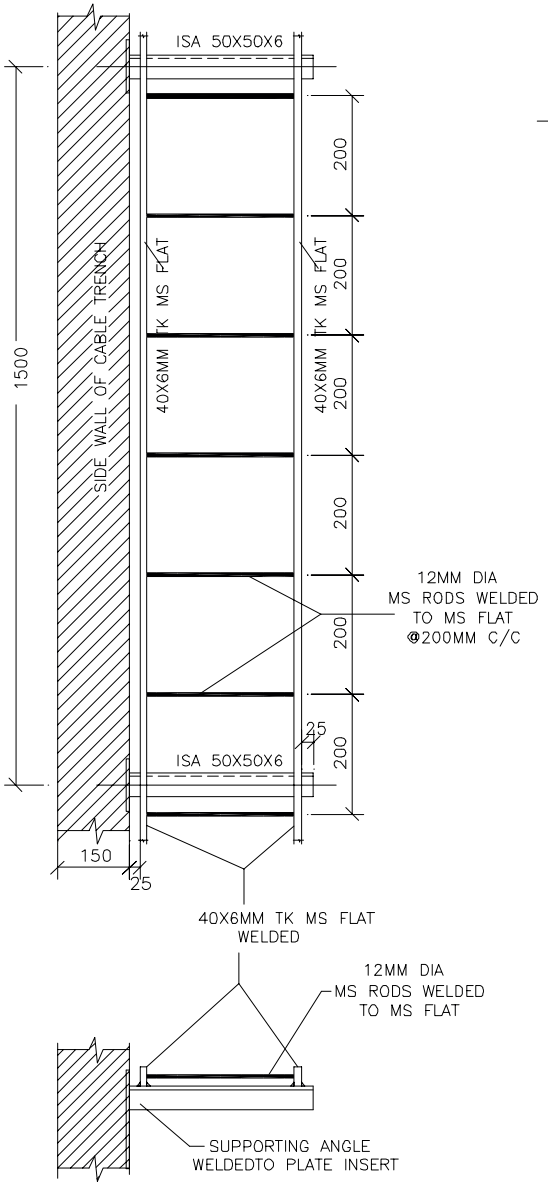

CABLE TRAY DETAILS (TYPICAL)

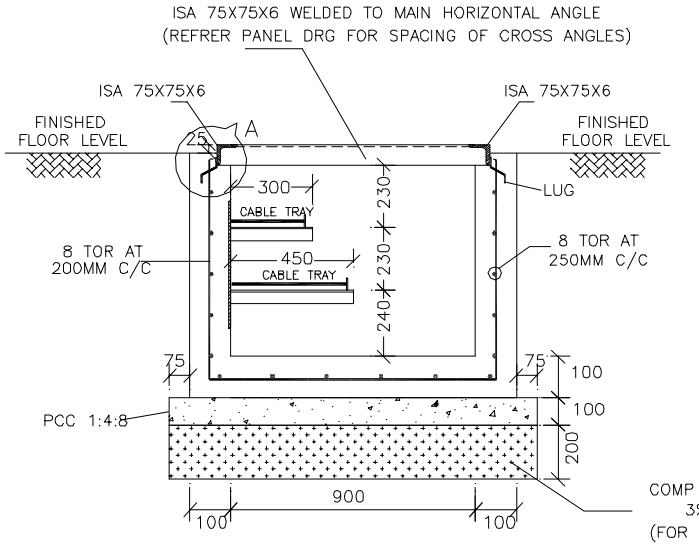

SECTION ON B B

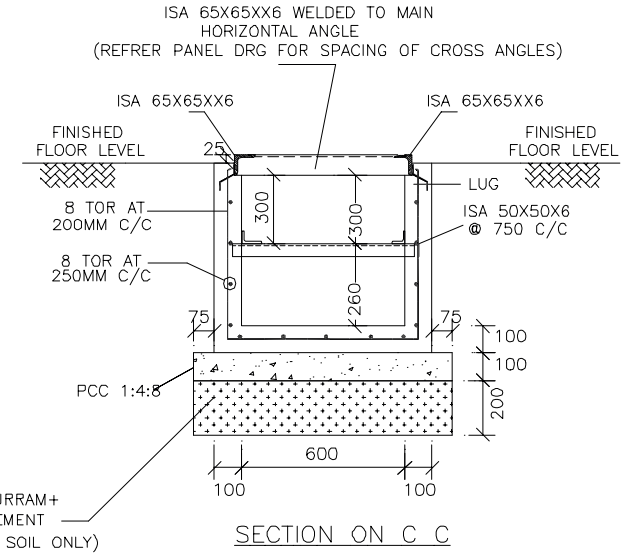

SECTION ON C C

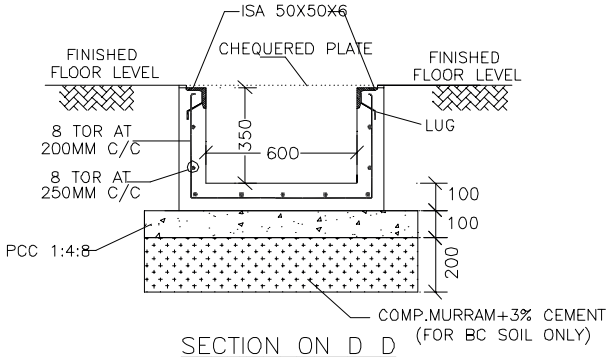

SECTION ON D D

KARNATAKA POWER TRANSMISSION CORPN LTD					
DETAILS OF CABLE DUCTS INSIDE 220KV CONTROL ROOM					SHEET 2 OF 2
DRG NO: CEE (P&C)/SE (C)/06-07/220/013				SCALE NOT TO SCALE	
G R RAJU					
HDM	AEE(C)		SE(CIVIL)	CHIEF ENGR ELE	PLANING AND CO ORDINATION
DRN	DGN	CHD	REC	APPROVED	