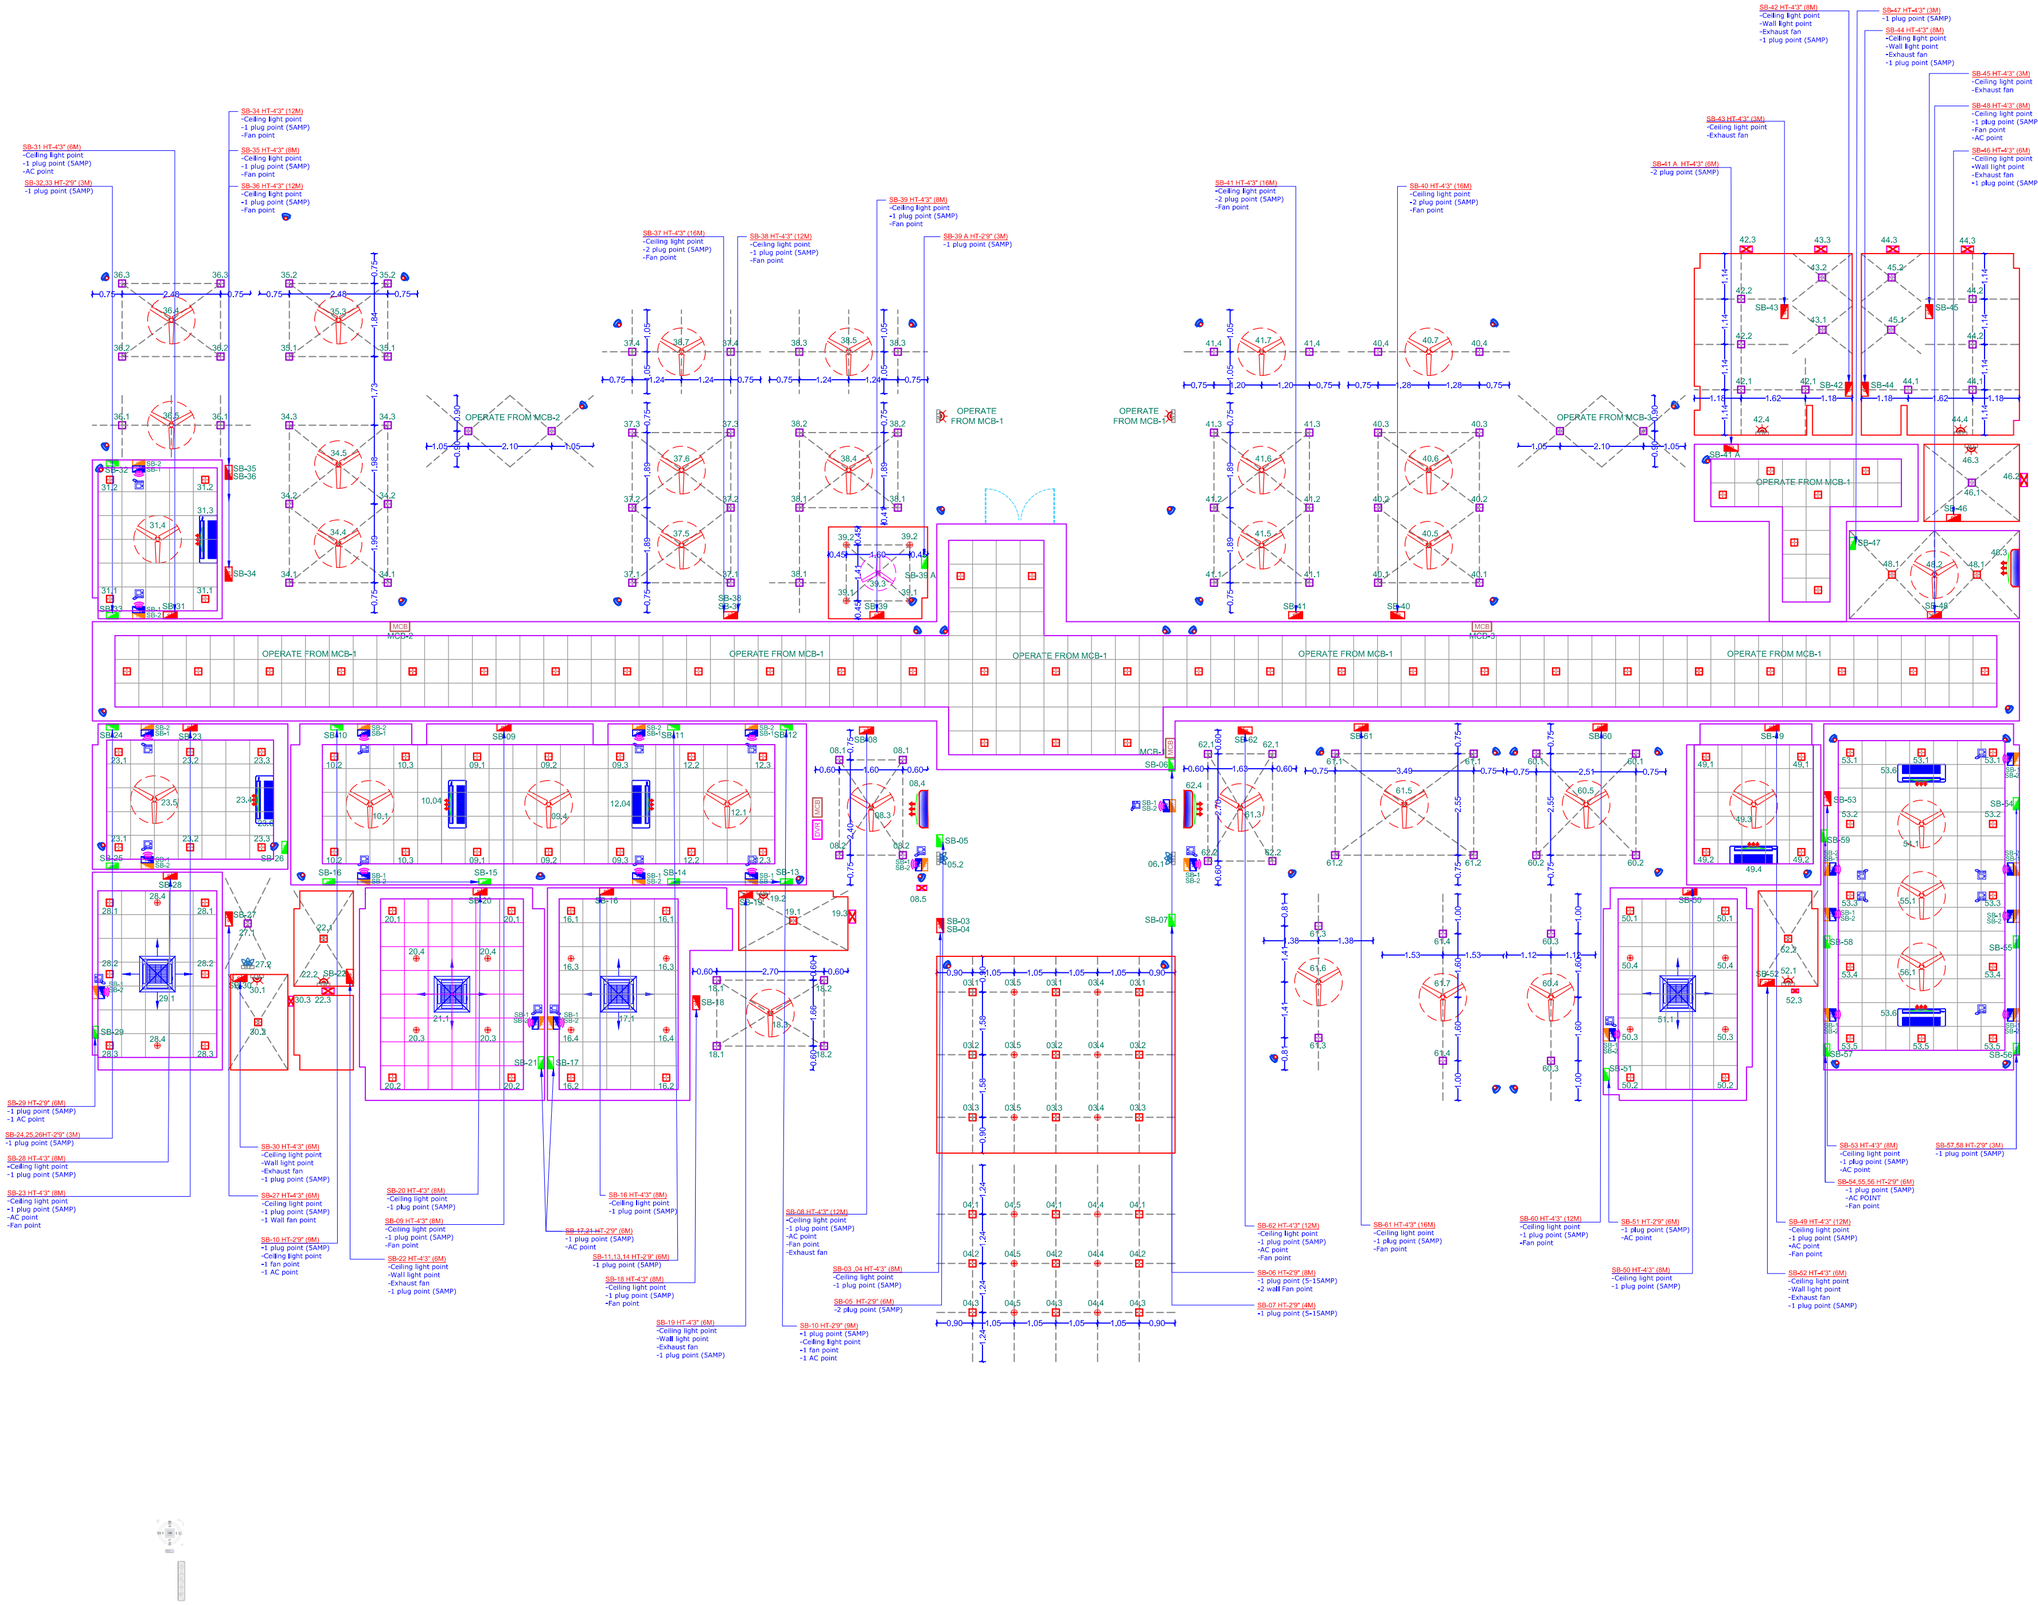

DRAWING TITLE :	DRG.NO.	EL-01
GROUND FLOOR ELECTRICAL PLAN		

LEGENDS:

- Switch Board Height 4'-3" (light & fan operating & require plug point)
- Switch Board Height 2'-9" (plug + 1 switch for charger ,light & fan operating)
- Switch Board Height 2'-9" (printer point)
- Switch Board Height 2'-9" (1 plug for - computer,1 server,1 telecom)
- Switch Board Height 1'-9" (-2 Plug point (5amp-cabls point))
- Switch Board Height 1'-9" (2plug point 5+15amp)for tv
- MCB — M.C.B. 6'
- DVR — CCTV CONTROL
- 18W CEILING LIGHT POINT
- 10-12W CEILING LIGHT POINT
- SURFACE LIGHT POINT
- WALL LIGHT POINT
- WALL FAN POINT
- TELECOM
- EXHAUST FAN POINT
- FAN POINT (Ø4')
- FAN POINT (Ø3')
- CCTV
- PROJECTOR POINT
- SPLIT AC
- ONE WAY CASSETTE AC
- CASSETTE AC
- CHANDELIER POINT

NOTE : eg.(6M) M = MODULE

R0			B C E	
NO.	DESCRIPTION	DATE	PRINT	SIGN.

REVISION

SIGN & STAMP:-

CLIENT : G.I.D.C. VADODARA

PROJECT TITLE :

G.I.D.C. OFFICE BUILDING
AT VADODARA

STAGE	DATE	SCALE
CONCEPTUAL	02-03-2026	N.T.S.

DRAWING TITLE :

GROUND FLOOR ELECTRICAL PLAN

OPTION-4

ARCHITECTS:

SARJAN ARCHITECTS
& PROJECT CONSULTANTS
51, River Palace- A, Opp. Old Civil Court, Nanpura, Surat- 395001.
E-Mail: sarjanarch.pc@gmail.com Web: www.sarjanarchitects.com

Contact: +91-261-2476778/ 9879604444