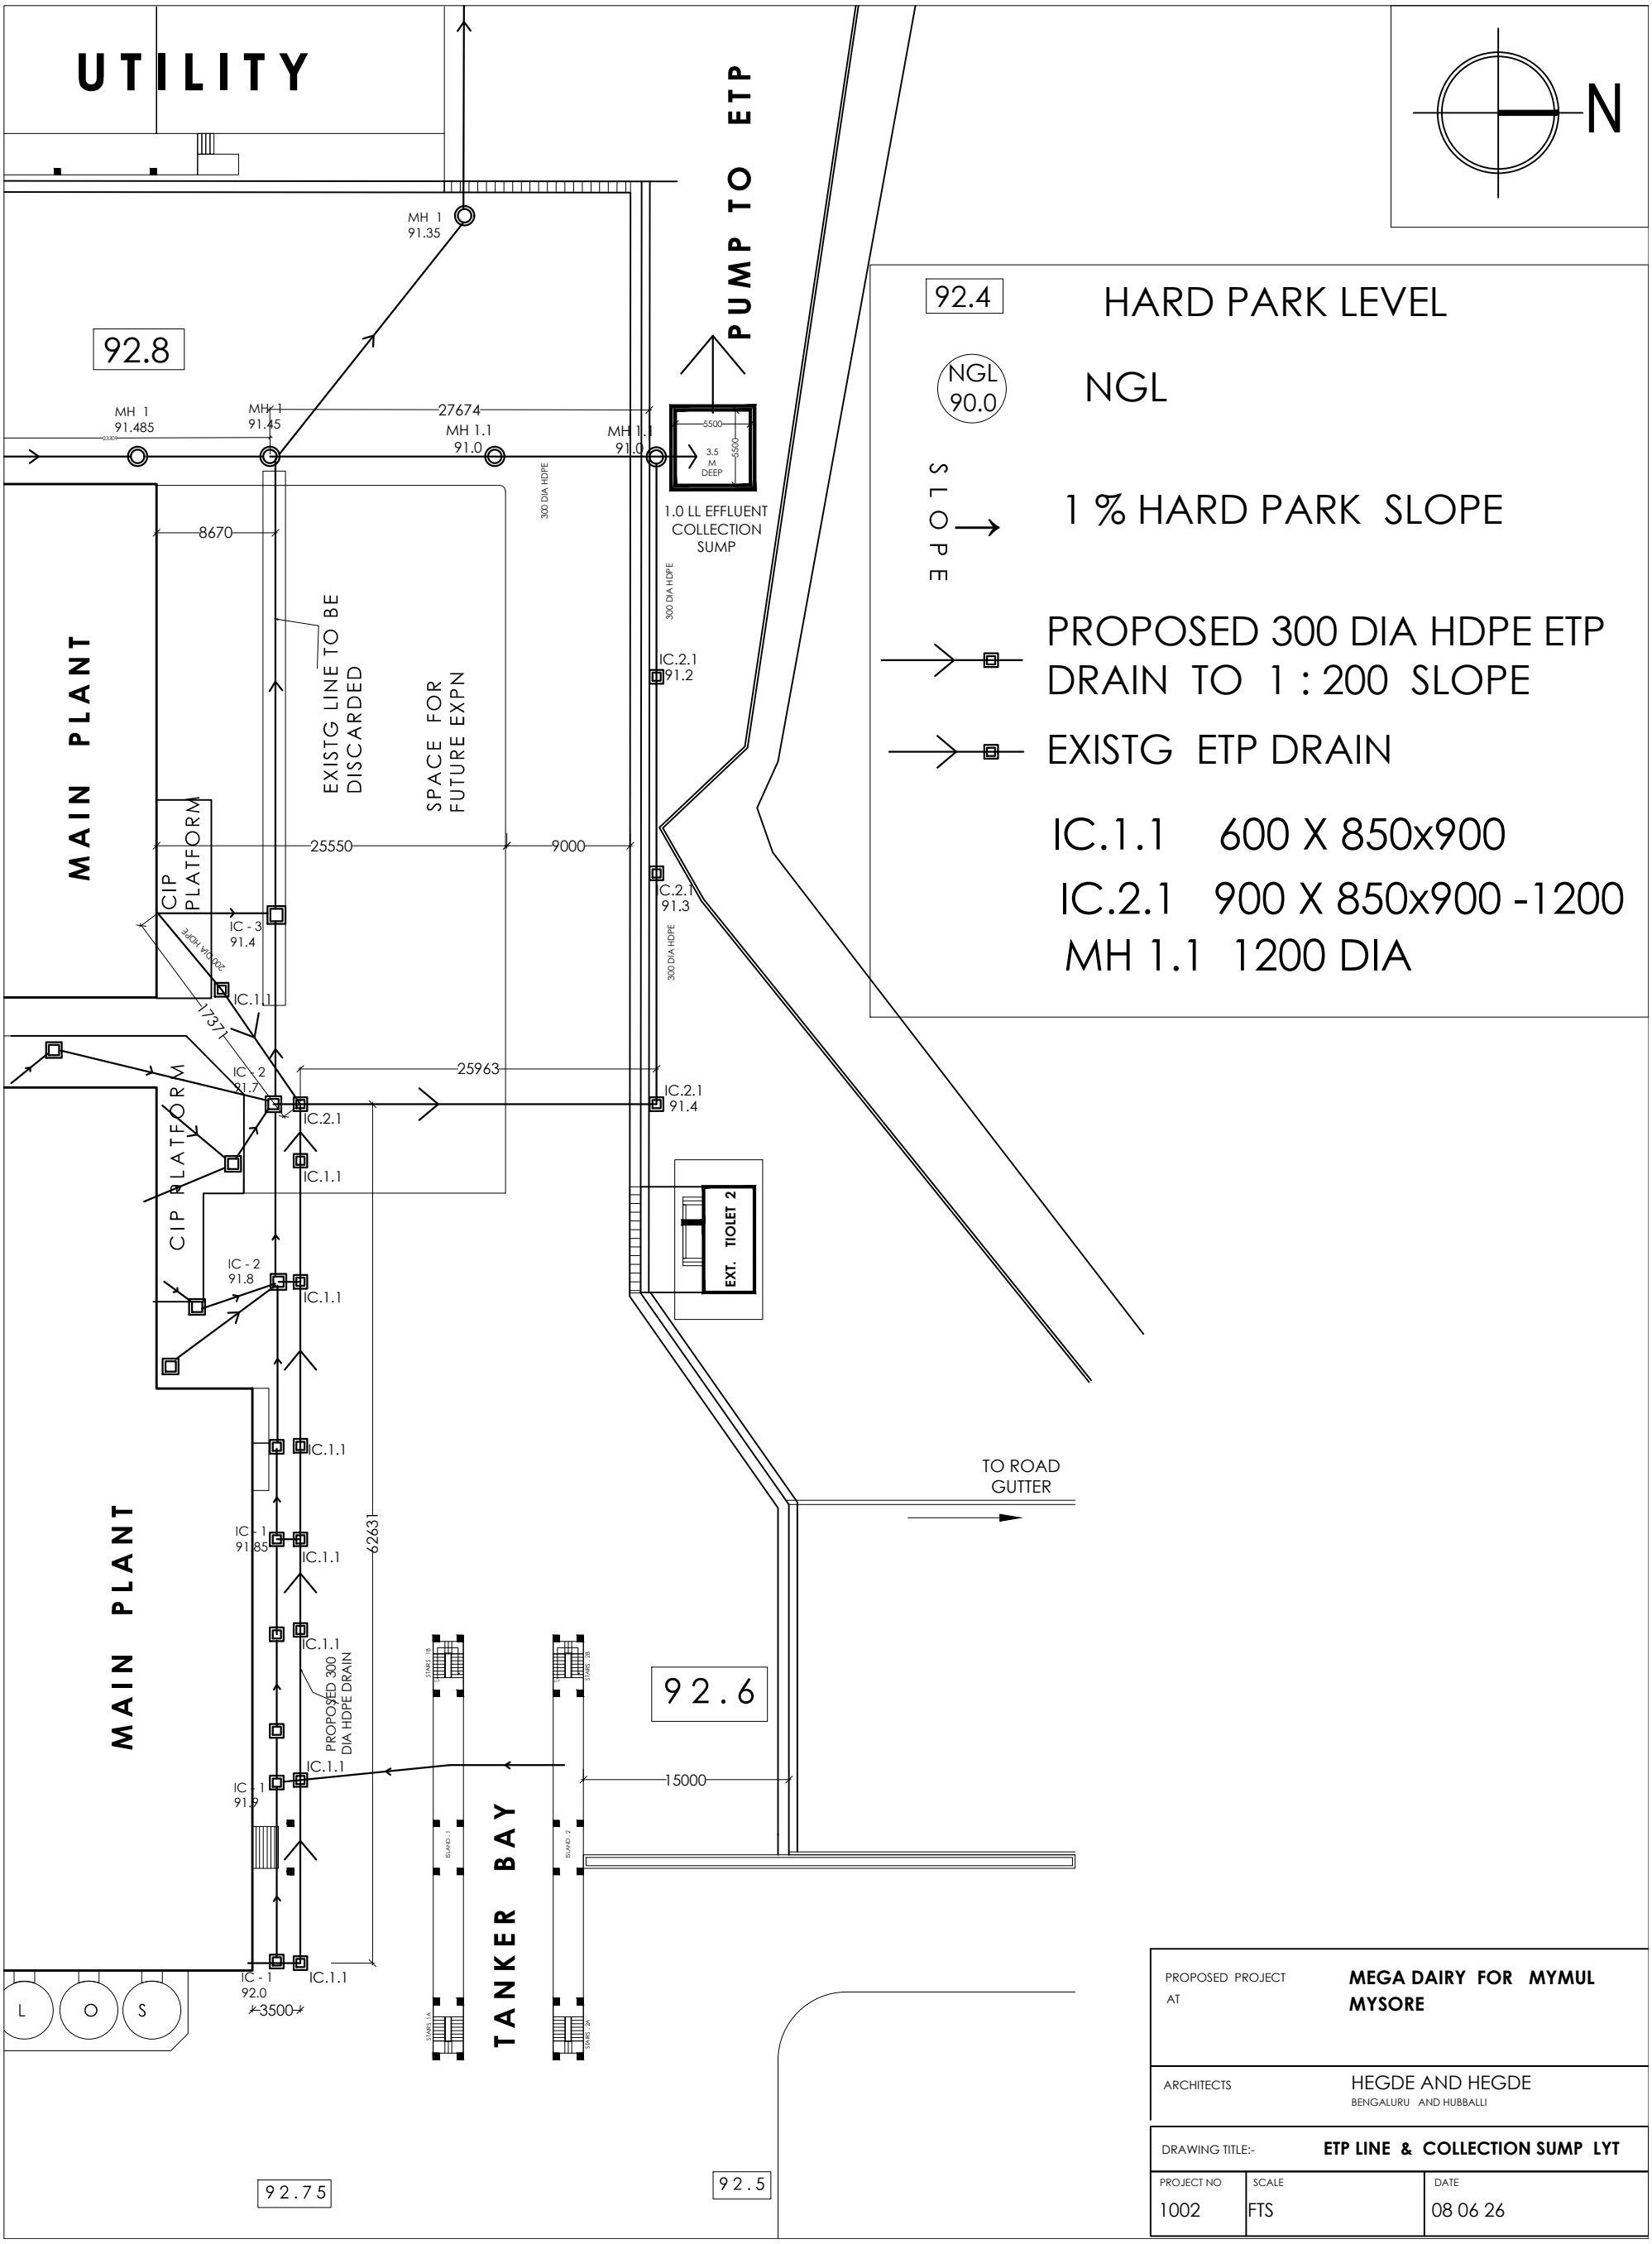

PROPOSED PROJECT AT	**MEGA DAIRY FOR MYMUL MYSORE**
ARCHITECTS	HEGDE AND HEGDE BENGALURU AND HUBBALLI
DRAWING TITLE:-	**ETP LINE & COLLECTION SUMP LYT**

PROJECT NO	SCALE	DATE
1002	FTS	08 06 26