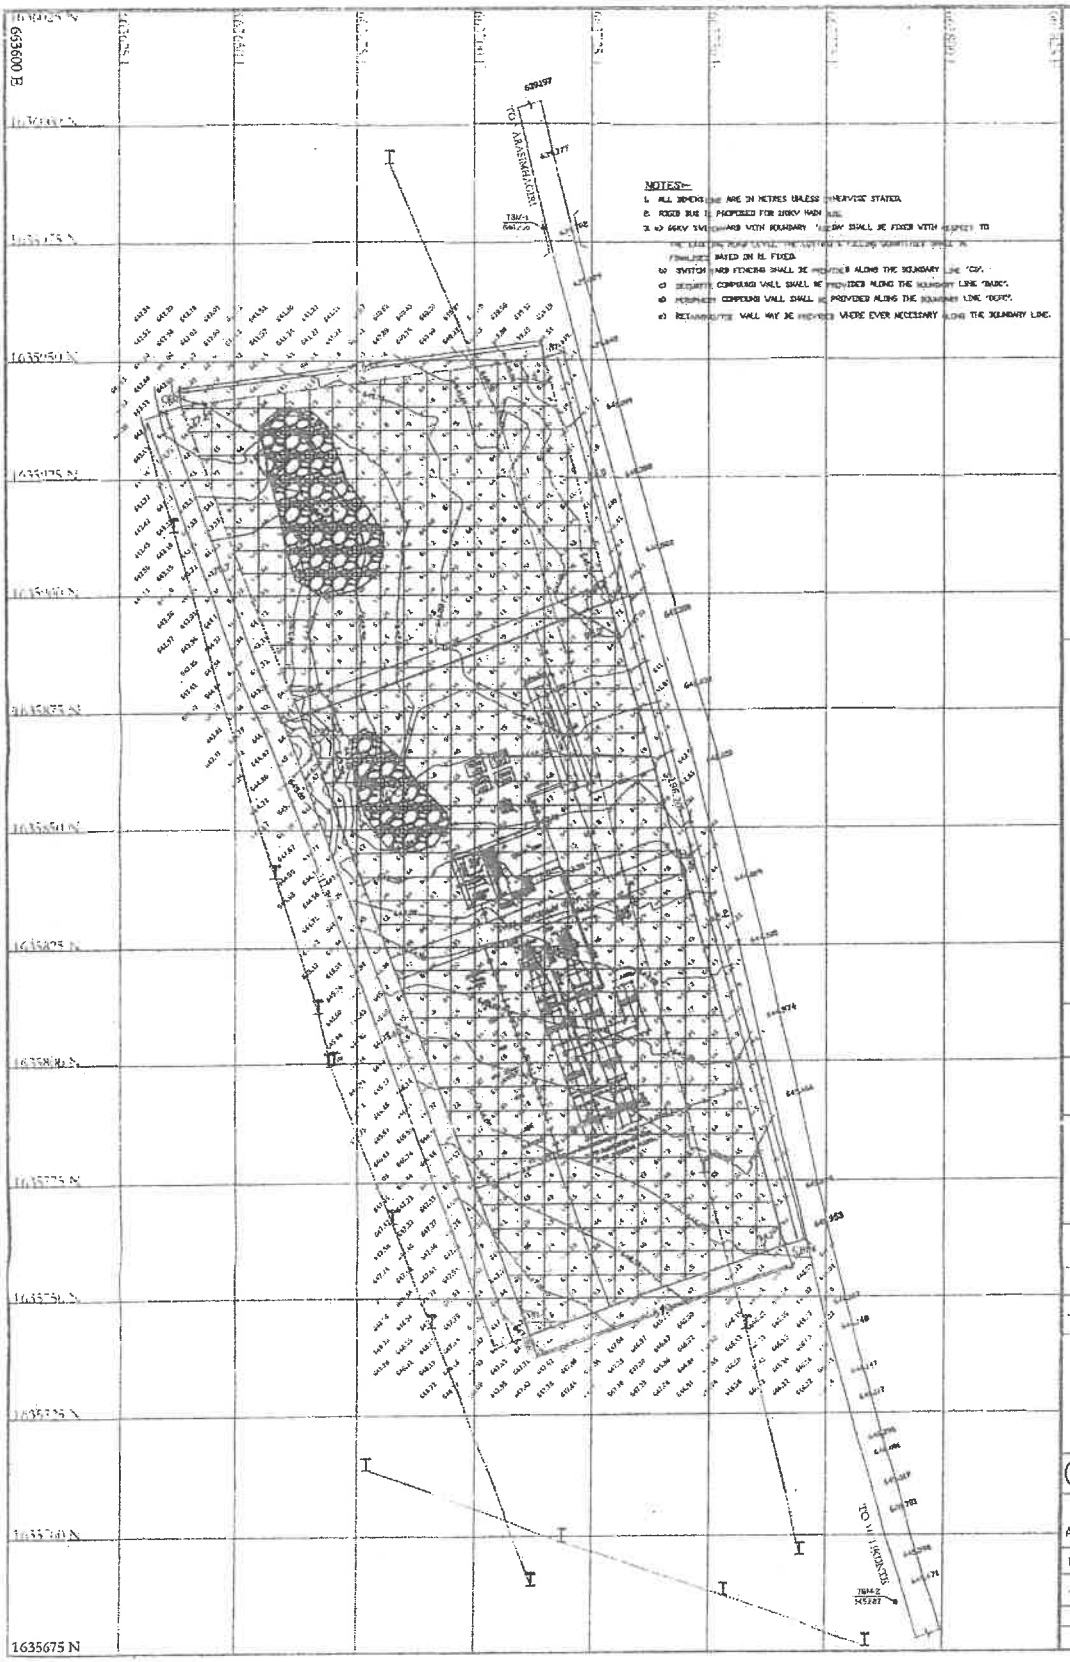

N

Area Statement

AREA WITHIN BOUNDARY POINTS

CBP1 to CBP4 = 13857.5602Sqmt
= 149931.7124Sqft
= 3 Acre 14.0 Guntas (3.35 Acre)
= 1.3557 Hectares

NOTE:-

1) ALL DIMENSIONS AND LEVELS ARE IN METERS.
2) BLOCK LEVELS HAVE BEEN TAKEN AT 5.0 x 5.0 GRID AND CONTOURS HAVE BEEN DRAWN AT 0.50 M INTERVALS.
3) A BENCHMARK TBM1 HAS BEEN ESTABLISHED ON THE PLINTH OF CLOVERT AND ASSIGNING IT TO A VALUE OF +840.366 ARBITRARILY.

CO-ORDINATES		
STATION	EASTING	NORTHING
CBP1	663711.90	1635742.17
CBP2	663638.54	1635840.43
CBP3	663714.94	1635850.45
CBP4	663766.10	1635761.04

BOUNDARY					
	LENGTH M		ANGLE DEGREES		
FR	TO PT	LENGTH	STATION	ANGLE
CBP1	CBP2	211.39	CBP1	91.197°
CBP2	CBP3	77.09	CBP2	77.179°
CBP3	CBP4	198.20	CBP3	87.597°
CBP4	CBP1	57.40	CBP4	24.032°

LEGEND

Perimeter Boundary with Pillars, Wire Fence,
Main Power line with Pylons, Power line, Telegraph/Telephone line
Road : Metalled, Unmetalled, Cart track, Footpath
Building : Permanent, Under construction, Temporary
Nala : Defined, Undefined, Stream : Defined, Undefined
Well, Borewell, Pumphouse, Temple, Hand Pump PH
Embankment, Cutting, Quarry, Hedge
Boulders, Rock ground, Relative height
Contour and Spot Elevation, Shed rock, Cliff, Field Bund
Trees : Mango & others, Coconut, Bamboo, Silver oak
Temporary Bench Mark, Spot level BM @ BM-1 / 100

CLIENT	KARNATAKA POWER TRANSMISSION CO.LTD
TITLE	TOPOGRAPHICAL SURVEY WITH BLOCK LEVEL/CONTOUR PLAN OF THE PROPOSED LAND FOR ESTABLISHING 66/11 KV SUB-STATION AT DELUCATTA - NARASIMHAGIRI IN KUDLIGI TALUK, BALLARI DISTRICT.
SURVEY CONSULTANT	NIKETAN CONSULTANTS LLP Address for Correspondence : # 593, 3rd Cross, 10th Main BSK 1st Stage, IInd Block Bangalore - 560050 Ph: 080-26671669, 94482 9165659
SEASON APRIL-2025	5M 0 5 10 15 20 25M
SCALE 1:0.500	5M 0 5 10 15 20 25M
DRAWN	DRAWING No. REV

KARNATAKA POWER TRANSMISSION CORPORATION LIMITED

BLOCK LEVEL DIAGRAM FOR THE PROPOSED 66/11kV SUB STATION AT NARASIMHAGIRI(BELLIGATTA) IN KUDLIGI TALUK, BALLARI DISTRIC

DRG.NO:KPTCL/TECH/SS-66/1145-B DATE:-04.06.2025 SCALE:- NTS SHEET 4 OF 4

A.E	A.E.E	E.E	SE(TECH)	CEE (P&C)
DRN	CHD	SUB	REC	APPROVED