TENDER PURPOSE

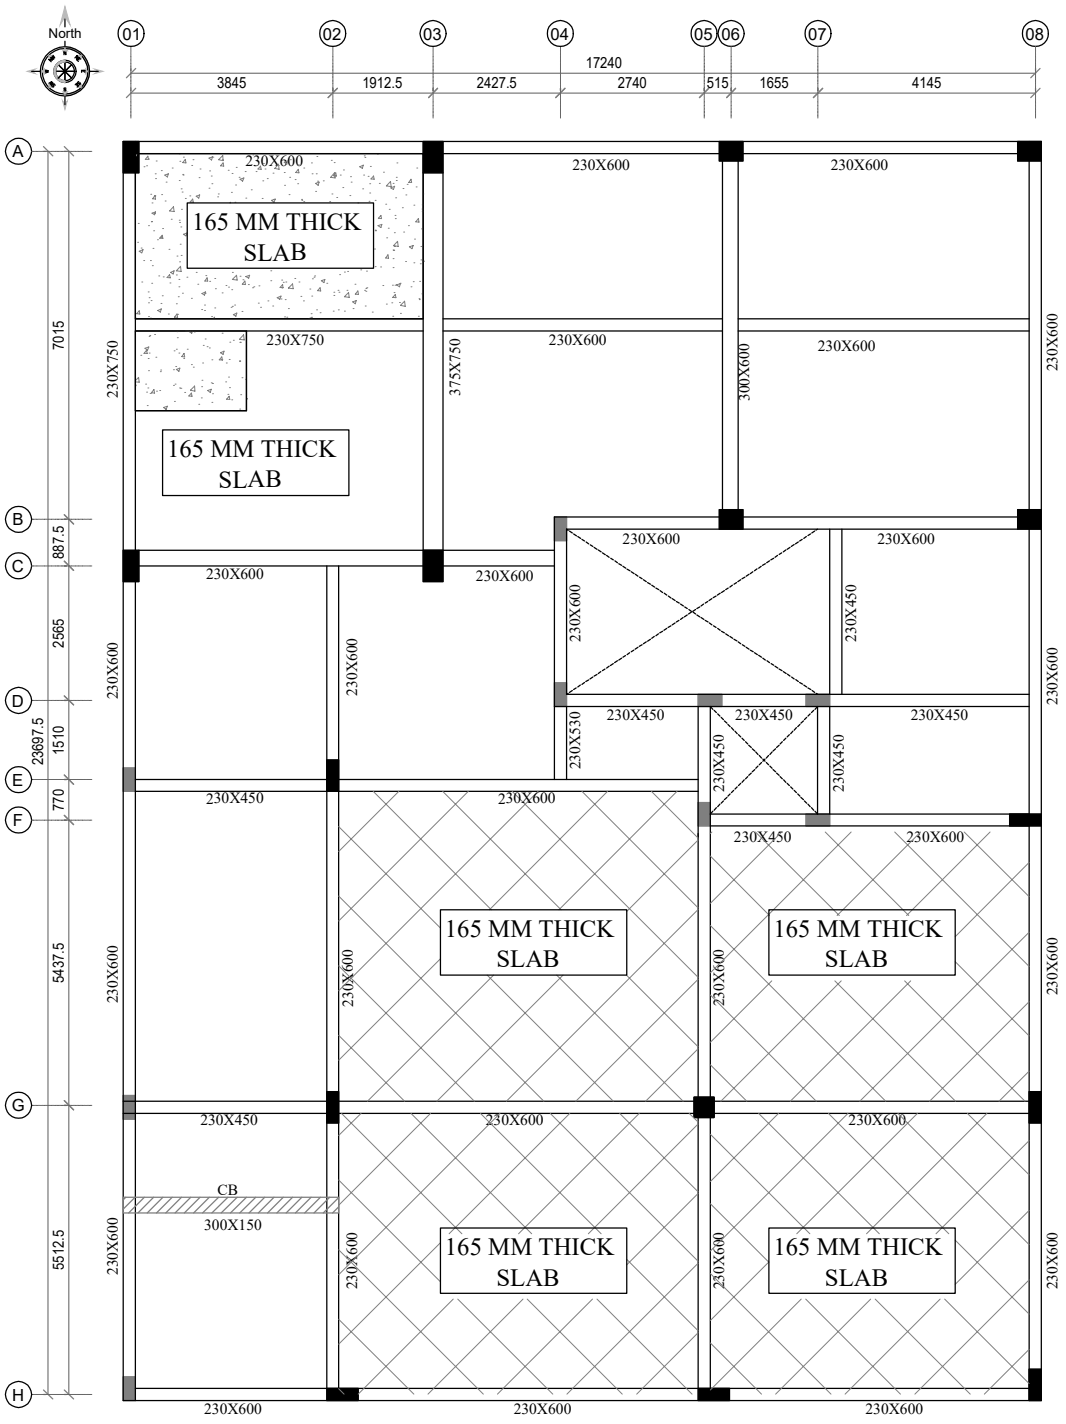

NOTE:
150 MM THICK SLAB
OTHERWISE MENTIONED
165 MM THICK SLAB

NOTE:
1) DO NOT SCALE THE DRAWING FOLLOW FIGURED DIMENSION.
2) READ THIS DRAWING ALONG WITH RELEVANT ARCHITECTURAL DRG. DISCREPANCY IF ANY SHOULD BE BROUGHT TO THE NOTICE OF THE ARCHITECT/ENGINEER.
3) CONCRETE GRADE SHALL BE M25.
4) ALL REINFORCEMENT SHALL BE HYSD BARS OF GRADE Fe550. CONFIRMING TO IS:1786.
5) CLEAR COVER FOR SLAB-25mm ,BEAM-40mm
6) LAP LENGTH Ld=46 x DIA OF BAR

REV.	DATE	BY	DESCRIPTION	CHKD	APP.
R0	19.06.26	AKS	Working drawing issue	NRA	B.DAS

By Designer

Drawn By	Checked By	Approved By
Sig.	Sig.	Sig.
Date : 19.06.2026	Date : 19.06.2026	Date : 19.06.2026
Name : AKS	Name : NRA	Name : B.DAS

Structural Consultant:

ACE TECHNOCRATS Pvt. Ltd.
AJAY KRISHNA, D.NO:-13-2-4(4)
COURT BACK ROAD, UDUPI- 1. PH : 0820-2531560

Submitted by	Received by

THIS DRAWING IS THE SOLE PROPERTY OF *ACE TECHNOCRATS Pvt. Ltd., UDUPI* IT IS SUBJECT TO THEIR RECALL AND MUST NOT BE LENT OR COPIED OR REPRODUCED WITHOUT THEIR WRITTEN PERMISSION NOR USED FOR ANY PURPOSE OTHER THAN, FOR WHICH IT IS ISSUED.

CLIENT
SYNDICATE RAITHA SEVA SAHAKARI SANGHA

PROJECT
PROPOSED CONSTRUCTION OF SYNDICATE RAITHA SEVA SAHAKARI SANGHA BUILDING KOKKARNE,BRAHMAVARA

DRAWING TITLE
GROUND FLOOR ROOF BEAM LAYOUT

DRAWING NUMBER
109/25/ST/03

REV
R0

DRAWING STATUS

As Built (B)	
Working Drawing (W)	
CRD (C)	
Definitive Design (D)	
Preliminary Design (P)	