FUTURE EXPANSION

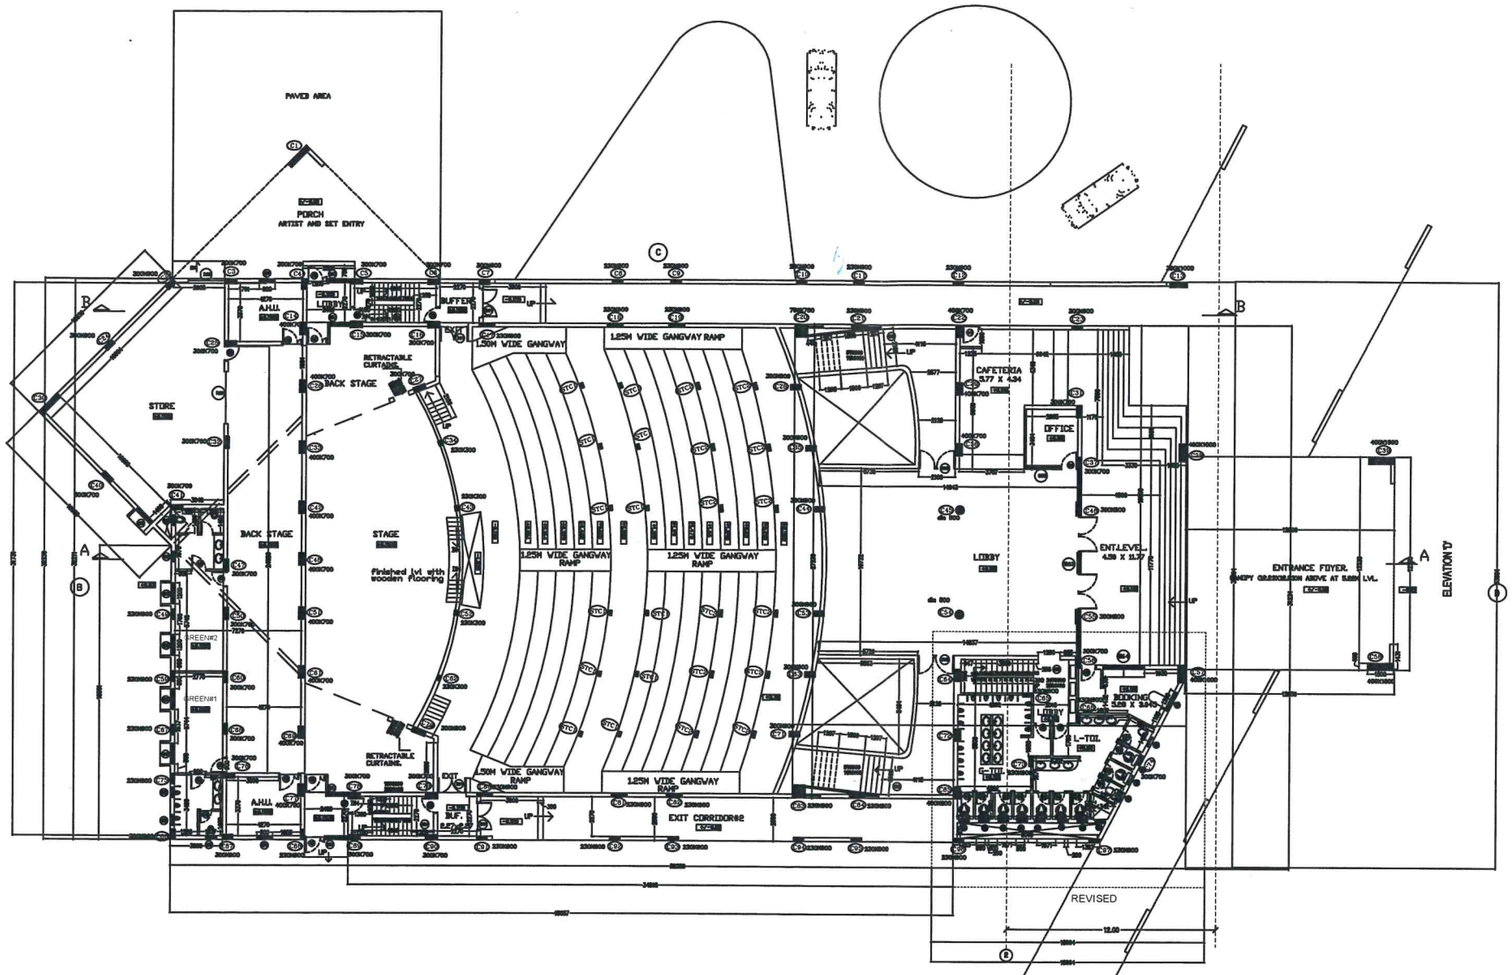

P.G. BLOCK #1. (A)

GROUND FLOOR PLAN

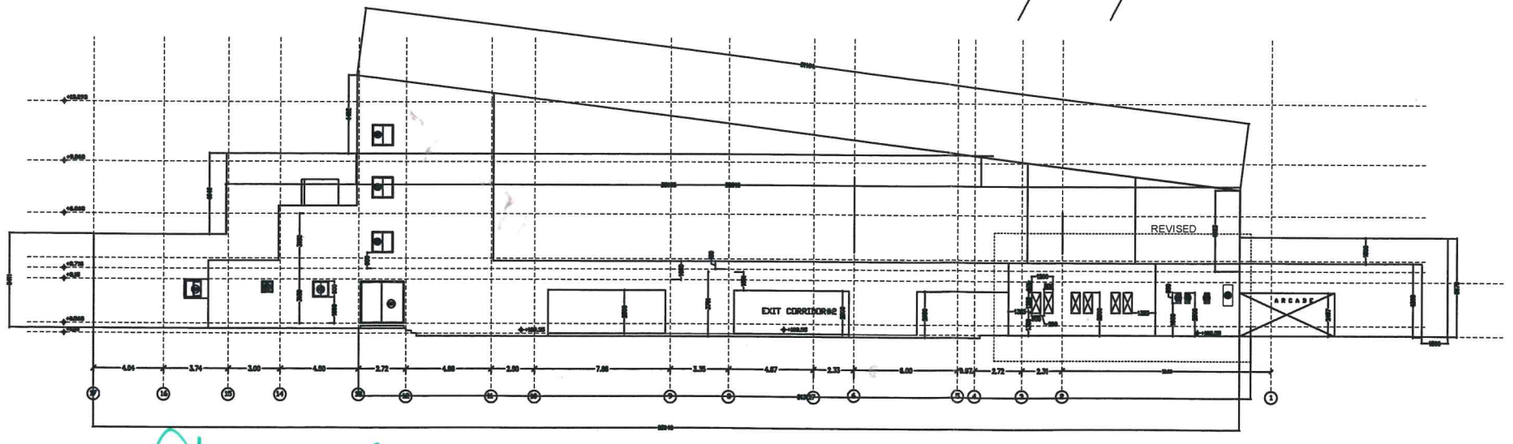

ELEVATION 'A'

AEE
VTU, Belagavi

Resident Engineer
VTU, Belagavi.

SCHEDULE :

NO.	SIZE	ELEVATION	FRAME	SHUTTERS	LOCATION
	WINDOWS				
W2	1800 X 1800		ALUMINIUM	GLAZED CLEAR GLASS PANELS	OFFICE
W3	1200 X 1200		ALUMINIUM	TWO SHUTTERS WITH CLEAR GLASS PANELS - CASEMENT	BOOKING OFFICE , WOMEN RR.
W4	600 X 600		ALUMINIUM	TWO SHUTTERS WITH CLEAR GLASS PANELS - CASEMENT	
W5	600 X 600			GLASS LOUVERS	TOILETS
	DOORS				
D1	1200 X 2400		WOODEN	DOUBLE SHUTTER [SOLID CORE AND WITH SIDE PANEL DOOR]	MAIN ENTRANCE TO AUDI. & OFFICES
D2	1200 X 2400				SECONDARY ENTRANCE
D3	1200 X 2100				ENTRANCE TO MAIN AUDIO
D4	1000 X 2100			DOUBLE SHUTTER [SOLID CORE AND WITH SIDE PANEL DOOR]	ENTRANCE TO AUDIO
D5	900 X 2100				STORES & PANTRY DOOR NO.
D6	750 X 2100				TOILETS
D10	2000 X 2400				FOYER LOBBY
D11	1800 X 2100				FOYER

GLAZING

MARK	NO.	SIZE	ELEVATION	FRAME	SHUTTERS	LOCATION
G03	2	2000 x 2400			PARTLY FIXED PARTLY OPENABLE	
G04	4	1200 X 1200			FIXED IN GLASS	
G05	1	4900 x 2400			PARTLY FIXED PARTLY OPENABLE	
G06	1	1800 x 1800			FIXED IN GLASS	
G07	1	2400 x 2400			PARTLY FIXED PARTLY OPENABLE	

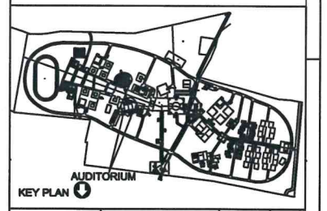

REV. NO.	DATE	DESCRIPTION	DRAWN	CHECKED

GENERAL NOTES :

1. DO NOT SCALE THIS DRAWING. ONLY WRITTEN DIMENSIONS ARE TO BE FOLLOWED.
2. ALL DIMENSIONS ARE IN MILLI METRES, UNLESS OTHERWISE SPECIFIED.
3. THIS DRAWING IS TO BE READ IN CONJUNCTION WITH RELEVANT STRUCTRAL, ELECTRICAL, WATER SUPPLY, SANITATION AND OTHER SERVICE DRAWINGS.
4. ANY DISCREPANCY IN ARCHITECTURAL DRAWINGS OR BETWEEN ARCHITECTURAL DRAWINGS AND DRAWINGS OF OTHER CONSULTANTS MUST BE BROUGHT TO THE NOTICE OF THE ARCHITECT BEFORE SUBMISSION OF TENDER BY THE CONTRACTOR OR BEFORE EXECUTING THE WORK OR BEFORE PLACING ORDER FOR MATERIALS ETC.
5. THIS DRAWING IS A COPYRIGHT AND SOLE PROPERTY OF KNUTUNAL ARCHITECTS, PLANNERS AND INTERIOR DESIGNERS AND SHOULD NOT BE REPRODUCED WHOLLY OR IN PART WITHOUT THE SPECIFIC WRITTEN PERMISSION OF THE ARCHITECT.
6. FOLLOW STRUCTURAL DRAWING FOR SIZING AND DIMENSION OF ALL STRUCTURAL MEMBERS.
7. LARGE SCALE DETAILS WHEREVER GIVEN SHALL SUPERCEDE SMALL SCALE DRAWINGS.
8. ALL EXT. WALLS ARE 230 mm THK. BRICK MASONRY WALLS.
9. INT. WALLS ARE 230*115 mm THK. BRICK MASONRY WALLS AS SHOWN.
10. ALL DIMENSIONS IN PLANS ARE FOR UNFINISHED SURFACES. (i.e. EXCLUSIVE OF PLASTER THICKNESS.)
11. ALL SILL LEVELS, DOOR OPENINGS AND OTHER VERTICAL DIMENSIONS ARE WITH RESPECT TO FINISHED FLOOR LEVELS.

CLIENT/AUTHORITY

VISVESWARAIAH TECHNOLOGICAL UNIVERSITY

PROJECT:

DEVELOPMENT OF 115 ACRES CAMPUS FOR V.T.U.,BELGAUM.

TITLE

AUDITORIUM. : GROUND FLOOR PLAN AND ELEVATION

D:\LOGO\ADDRESS.jpg

ARCHITECT'S SIGN:

Ar Sanjay Pawar
Regn no.CA/2000/20911

JOB NO:	DRAWING NO:
KNMH	VTUBHOP/GR1

SCALE:	REV	SHT NO
NTS	01	01
DATE:	DRAWN:	CLT SIT:
10/03/07	KRHANA	KSHANA