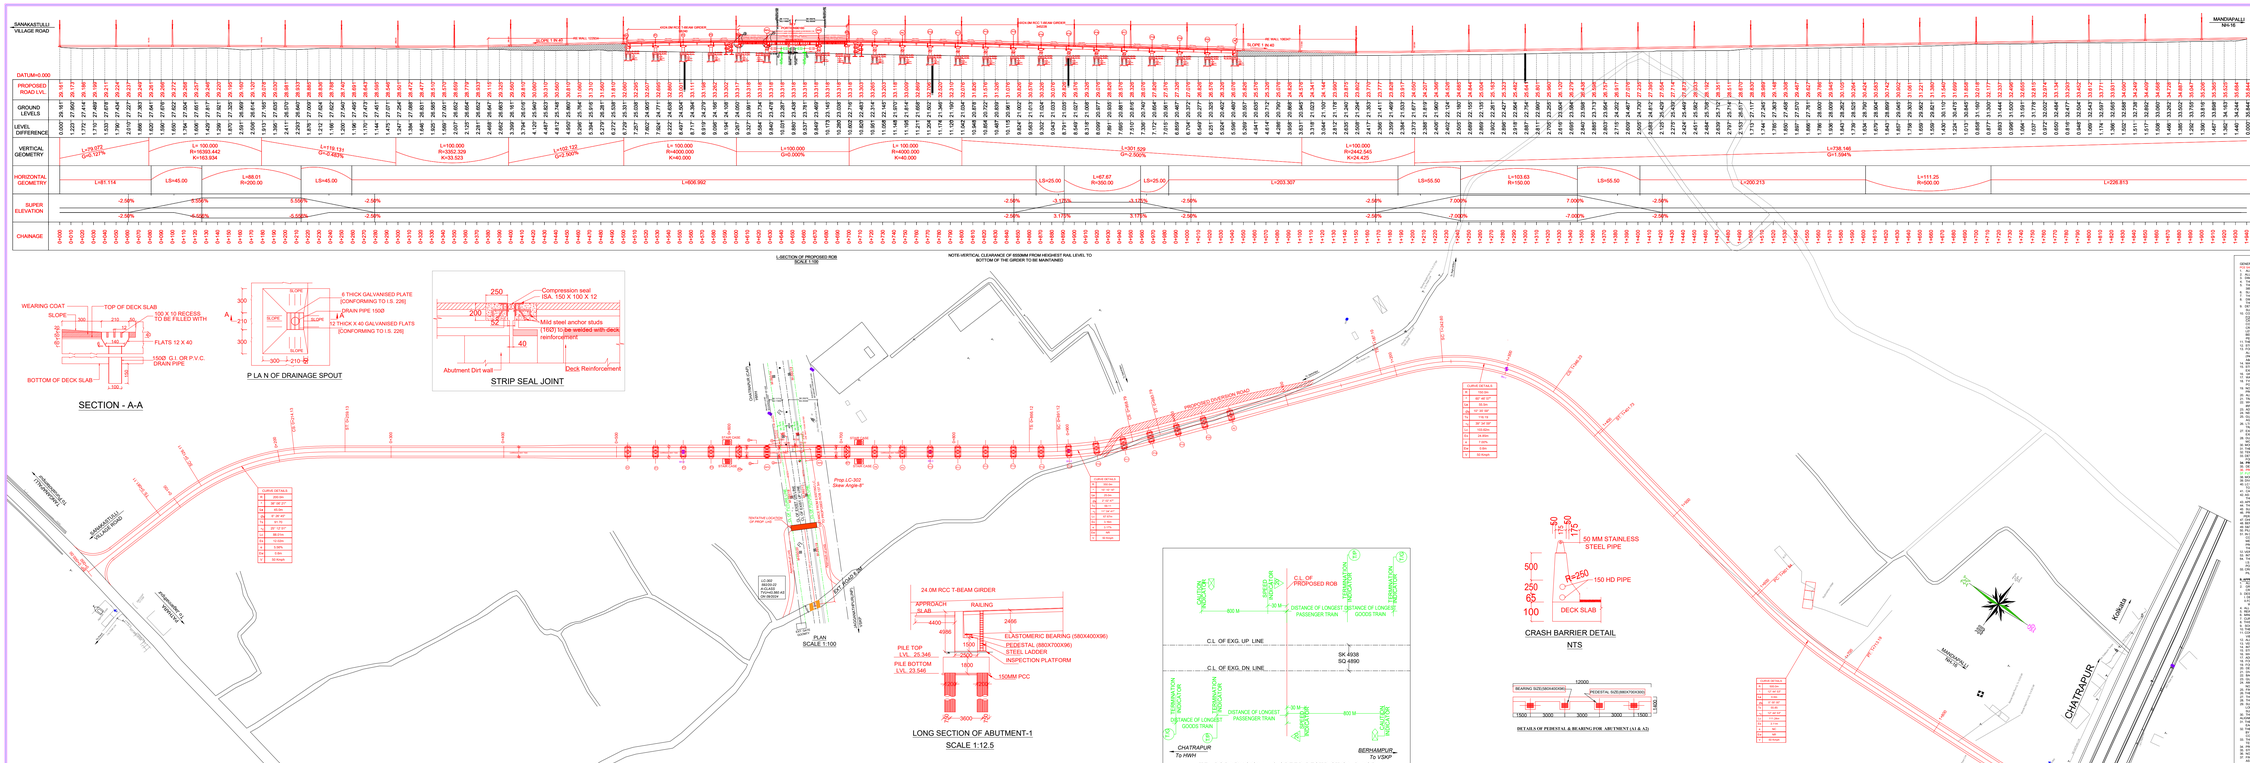

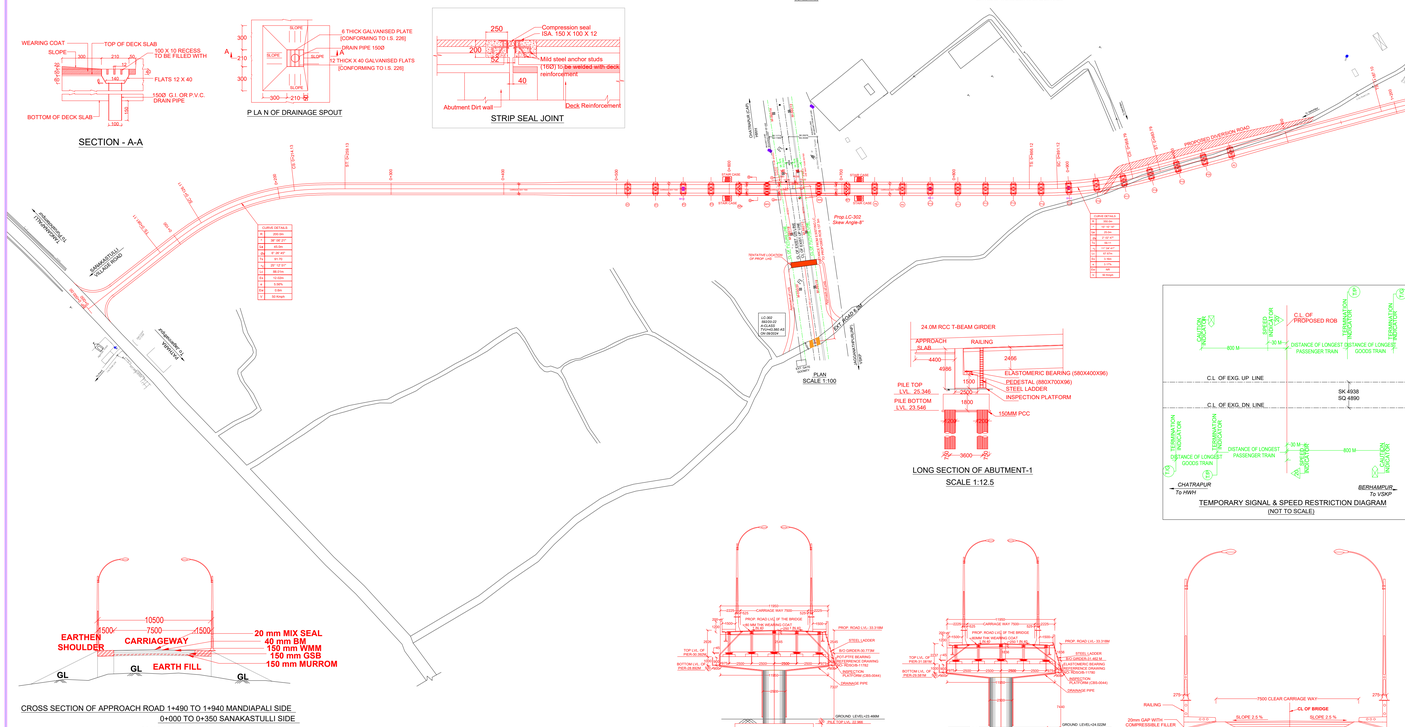
L/SECTION OF PROPOSED ROB
SCALE 1:100
NOTE-VERTICAL CLEARANCE OF 8500MM FROM HIGHEST RAIL LEVEL TO BOTTOM OF THE GIRDER TO BE MAINTAINED
CHATRAPUR (CAP) - JAGGANATHPUR (UNP) ROAD
Prop LC-302 Skew Angle-9°
CHATRAPUR (CAP) - JAGGANATHPUR (UNP) ROAD
CURVE DETAILS
CURVE DETAILS
CURVE DETAILS