Case No. 256-Sig/Const./LKO/MISC. Field Unit:- DY. CSTE/C-II/LKO

PROVISION OF INTERMEDIATE BLOCK SIGNALLING BETWEEN SULTANPUR - PAKHRAULI

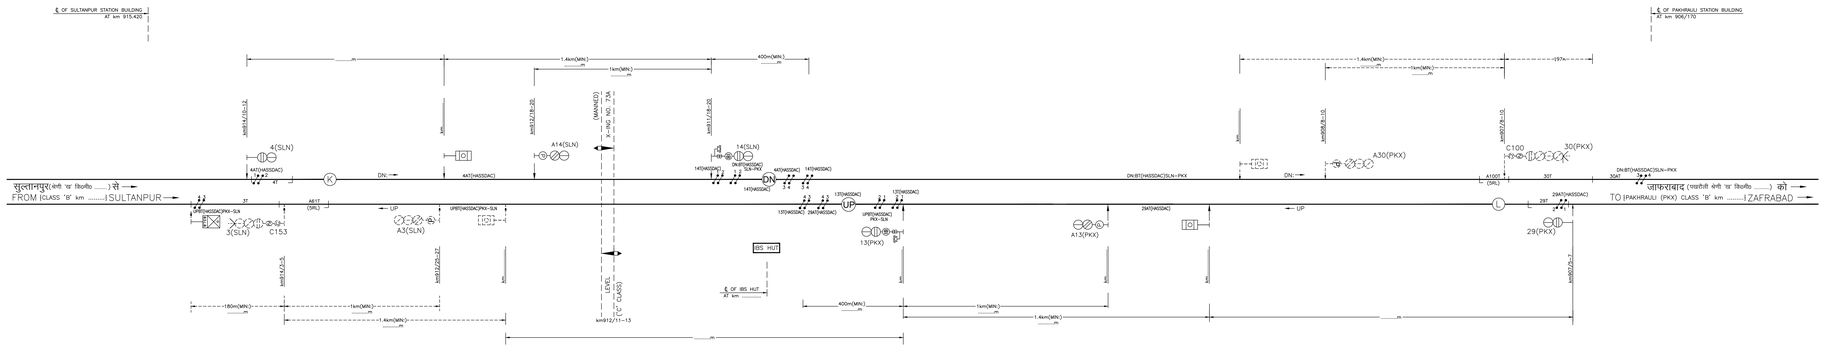

ASPECT SEQUENCE CHART
(DN: DIRECTION)

~1km(MIN.)	
A14	14
G	G
Y	R

ASPECT SEQUENCE CHART
(UP DIRECTION)

~1km(MIN.)	
13	A13
G	G
R	Y

NOTE:

1. DOUBLE LINE SIGE TYPE BLOCK INSTRUMENT ALONGWITH HASSDAC ARE PROVIDED IN S.M's OFFICE FOR SECTION:
   (i) SULTANPUR (BS) - PAKHRAULI
   (ii) PAKHRAULI (BS) - SULTANPUR.
2. TELEPHONIC COMMUNICATION IS PROVIDED BETWEEN S.M's OFFICE SULTANPUR WITH DN. IB SIGNAL NO. 14 AT km911/18-20.
3. TELEPHONIC COMMUNICATION IS PROVIDED BETWEEN S.M's OFFICE PAKHRAULI WITH UP IB SIGNAL NO. 13 AT km.....
4. TELEPHONIC COMMUNICATION IS PROVIDED BETWEEN:
   (i) 'C' CLASS L-XING No. 73A AT km912/11-13 AND S.M. SULTANPUR STATION.
5. SIGNALLING INSTALLATION IS SUITABLE FOR 25KV AC TRACTION.

THIS INFORMATION REQUIRED FOR ALL SECTIONS BEFORE T-SIP IS ISSUED FROM HQ OFFICE.

- NORTH POINT NOT SHOWN IN SITE SURVEY COPY.
- DETAILS OF GRADIENTS ON EITHER SIDE OF IBS AND ALSO RULING GRADIENT SHOULD BE SUBMITTED AND IT SHOULD BE JOINTLY CERTIFIED FROM ENGINEERING DEPARTMENT.
- CERTIFICATE THAT CHANGES AT ADJACENT STATION IS DONE WITHOUT YARD REMODELLING SHOULD BE SUBMITTED.
- KM/CH. OF IBS HUT NOT SHOWN IN SITE SURVEY COPY.
- KM/CH. OF IBS HUT, BOTH IB SIGNALS AND L-XING GATE BETWEEN SECTION(IF ANY) REQUIRED IN EXACT DECIMAL FORM, INSTEAD OF POLE.

उ0रे0 N.R. लखनऊ (LKO)	dt. initi./ date 08.06x.1x10	dt. check.y.d./ d. date 08.0[illegible]/2010	dt. check.y.d./ d. date 31/01/2010	prepa/Name q. ग्रवि./ द्वि. / dt. no. d. Md. Rr. JE/C/Delhi	dt.no. date jd. / d. no. d. 150/C/Delhi	dt.no. date jd. / d. no. d. 150/Delhi	sub. tech.y.d./ d. no. d. 407/C/Delhi	sub. tech.y.d./ d. no. d. 407/C/Delhi	dt. tech.y.d./ d. no. d. 037/C/Delhi	dt. tech.y.d./ d. no. d. 037/Delhi	dt. tech.y.d./ d. no. d. 037/Delhi	d. ६. y./ date/d. 29Mr/x10	dt.y.d./ d. no. d. FOR DRG./	dt.y.d./ d. no. d. FOR DRG./	उ.रे.दू.वि.स. CPM	dt.y.d./ d. no. d. FOR ROPE/	संकेत एवं अन्तर्पाशन विन्यास SIGNAL & INTERLOCKING PLAN (STD - II)	INTERMEDIATE BLOCK SIGNALLING BETWEEN SULTANPUR - PAKHRAULI ON SLN - ZBD SECTION	No. S-IP .....
																		COMP. ON:	IBS SLN_PKX-IP-GL-LKO-NR

Signature Not Verified
Digitally signed by NIRAJ KUMAR
Date: 2026.04.15 11:55:15 IST
Reason: SIGNATURE
Location: New Delhi