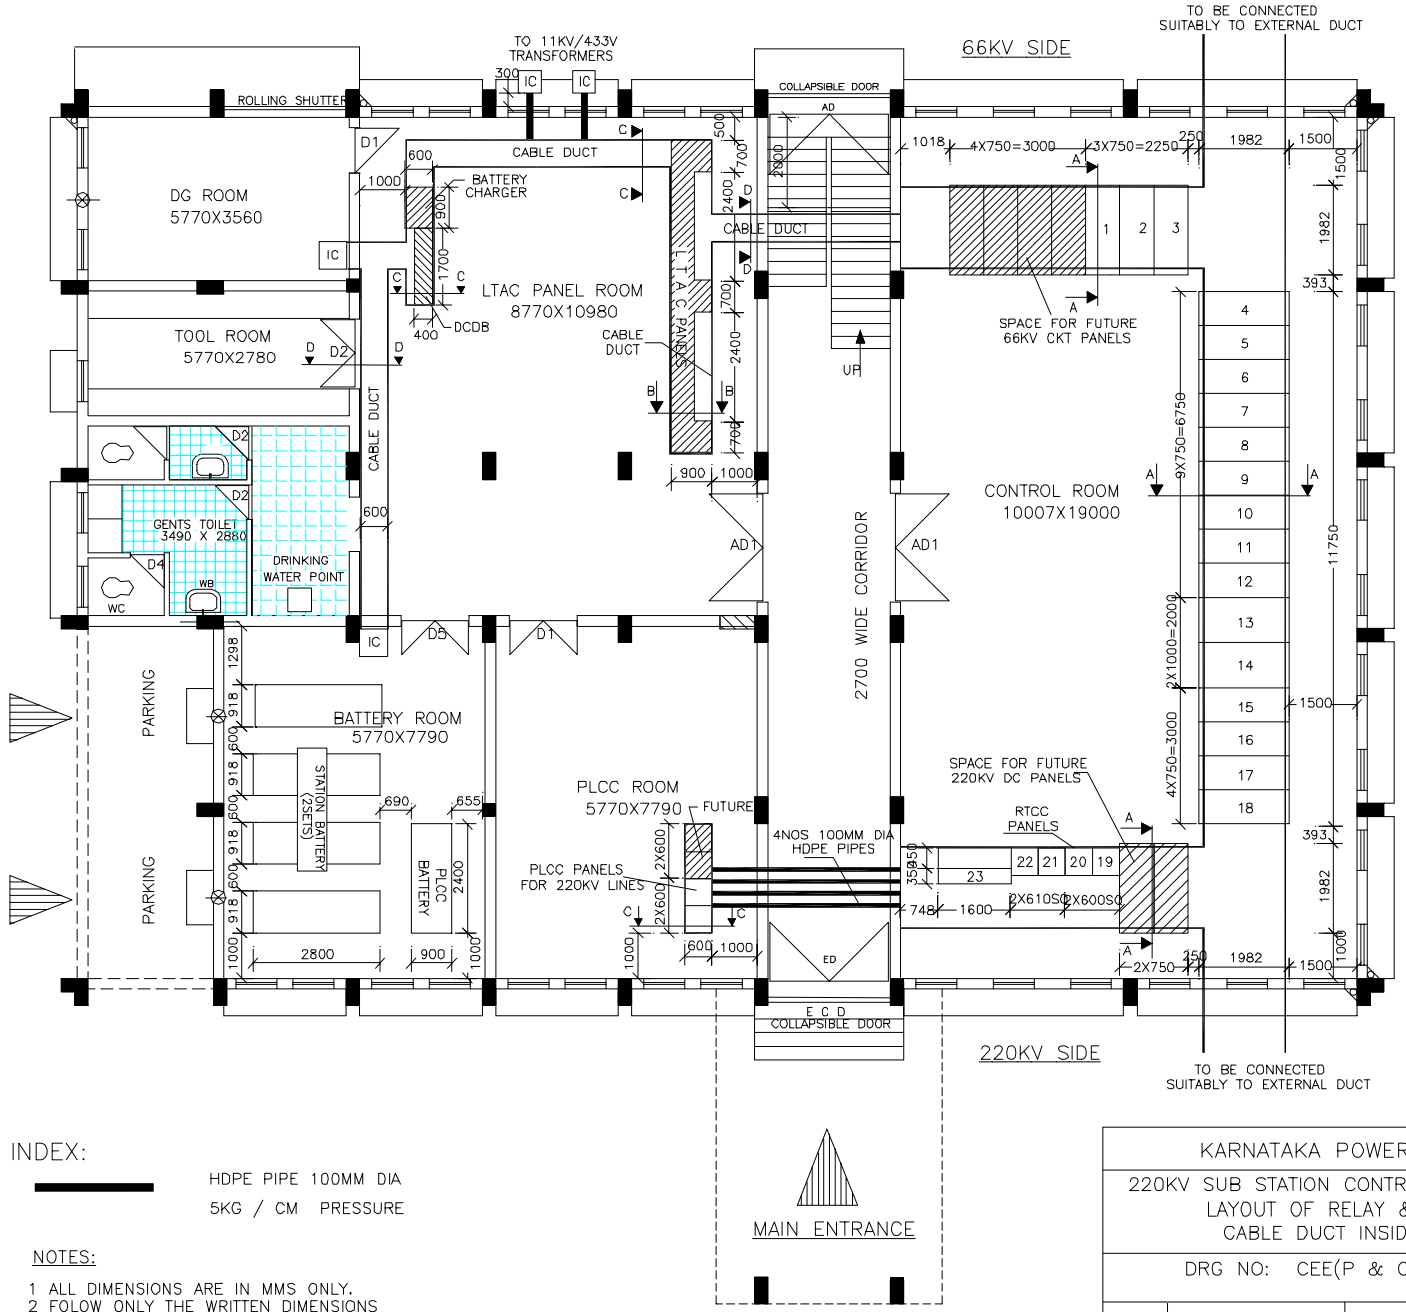

INDEX:

HDPE PIPE 100MM DIA
5KG / CM PRESSURE

NOTES:

1 ALL DIMENSIONS ARE IN MMS ONLY.
2 FOLOW ONLY THE WRITTEN DIMENSIONS
3 ANY DISCRIPENCY FOUND IN THIS DRG MAY BE BROUGHT TO THE NOTICE OF THIS OFFICE BEFORE EXECUTION

KARNATAKA POWER TRANSMISSION CORORATION LTD

220KV SUB STATION CONTROL ROOM: GROUND FLOOR PLAN
LAYOUT OF RELAY & CONTROL PANELS &
CABLE DUCT INSIDE CONTROL ROOM

SHEET 1 OF 1

DRG NO: CEE(P & C)/SE(C)/06-07/220/ 003

				CHIEF ENGINEER ELE PLANING & CO ORDINATION
HDM	AEE(C)		SE(CIVIL)	
DRN	DGN	CHD	REC	APPROVED

PLANING AND CO ORDINATION