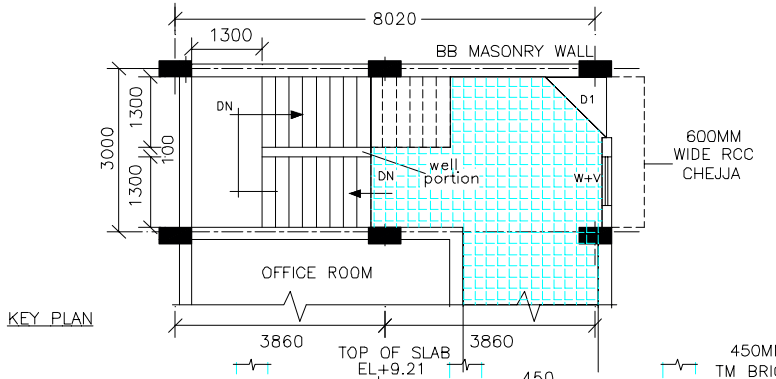

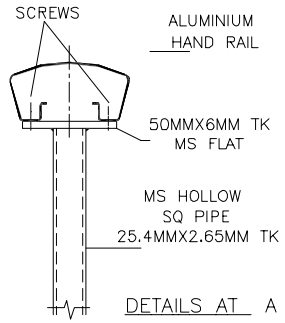

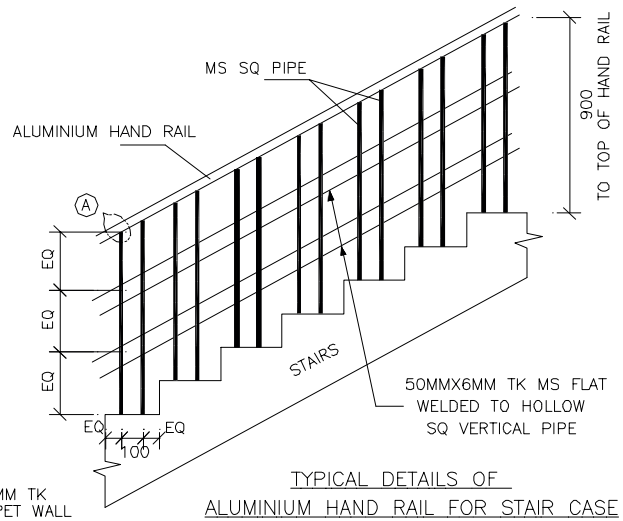

TYPICAL DETAILS OF ALUMINIUM HAND RAIL FOR STAIR CASE

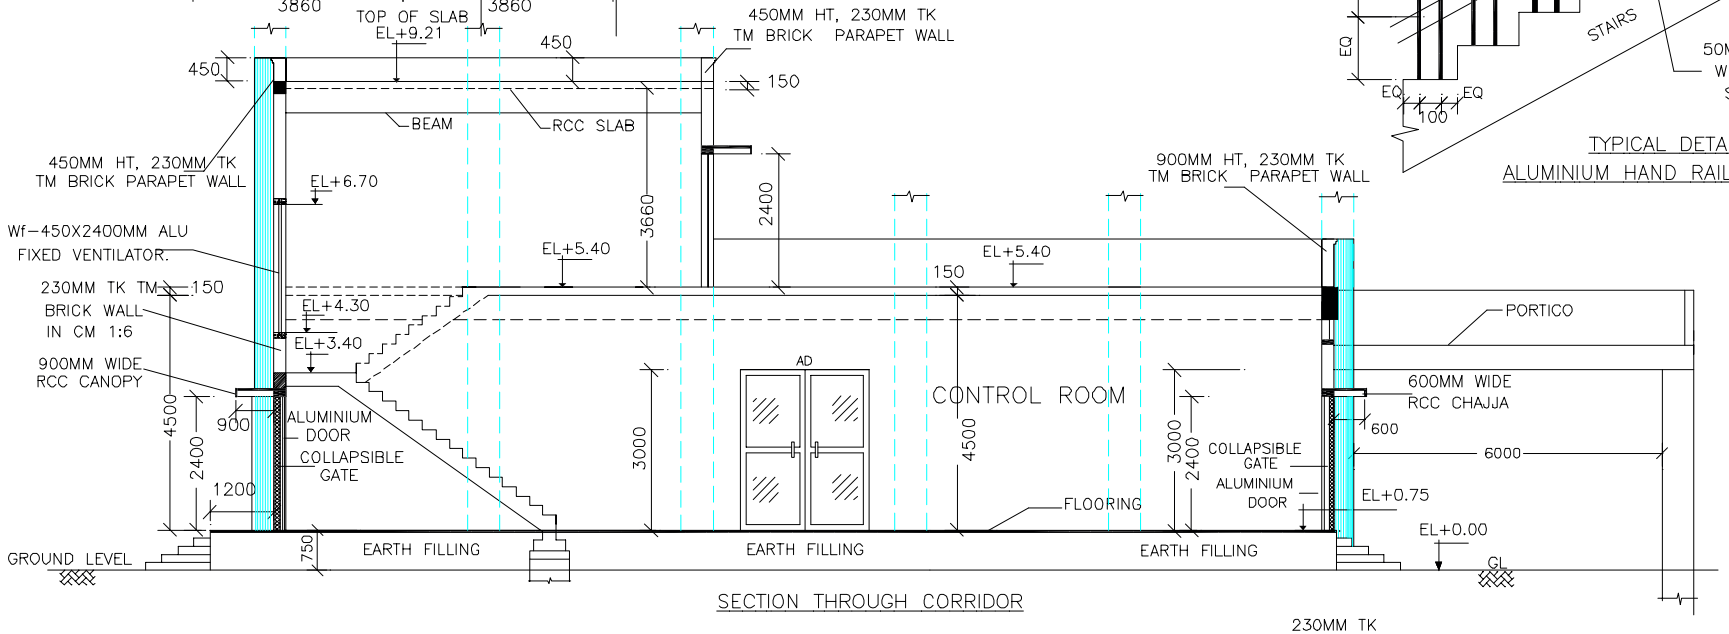

SECTION THROUGH CORRIDOR

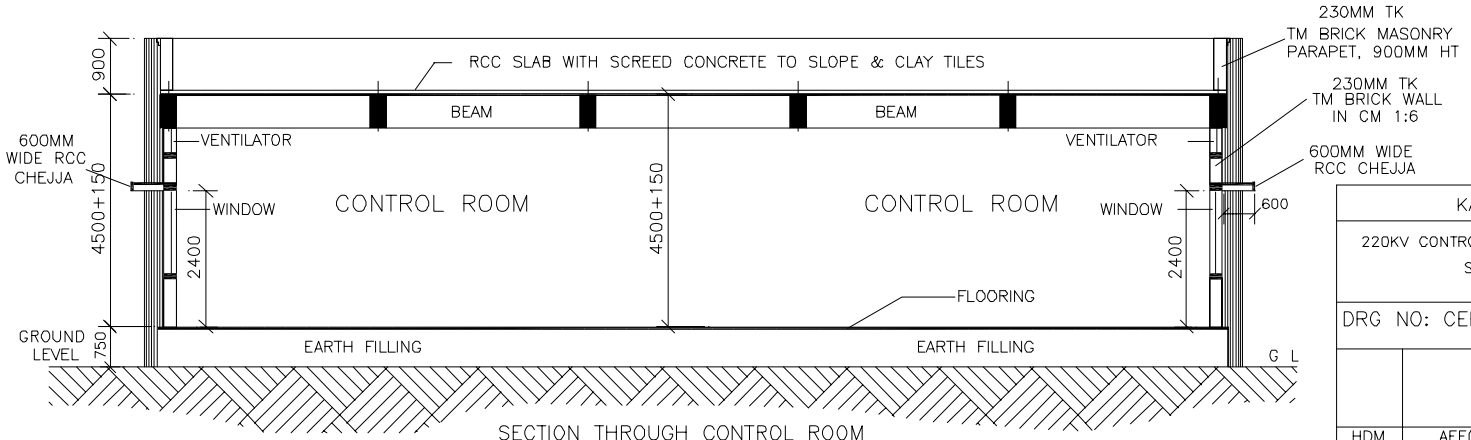

SECTION THROUGH CONTROL ROOM

KARNATAKA POWER TRANSMISSION CORPN Ltd					
220KV CONTROL ROOM: SECTIONAL ELEVATION AND SECTIONS					SHEET 1 OF 2
DRG NO: CEE(P & C)/SE(C)/06-07/220/12				SCALE NTS	
				CHIEF ENGR ELE PLNG & CO ORDINATION	PLANING AND CO ORDINATION
HDM	AEE(C)		SE(C)		
DRN	DGN	SUB	REC	APPROVED	

FNAME REVDATE USER