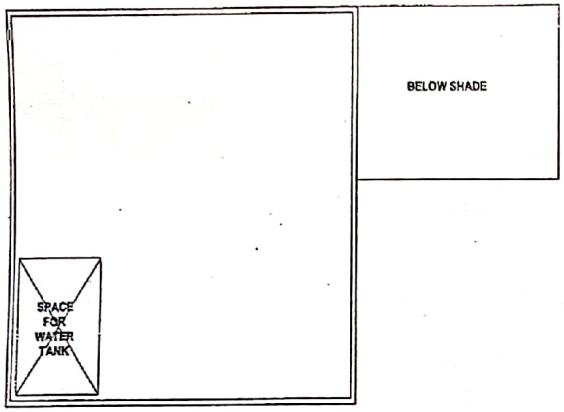

TERRACE FLOOR PLAN

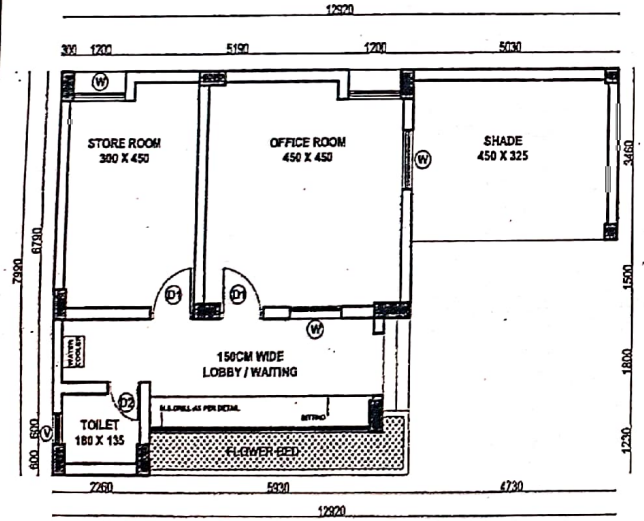

GROUND FLOOR PLAN

BUILT UP AREA - 65.50 sq.m

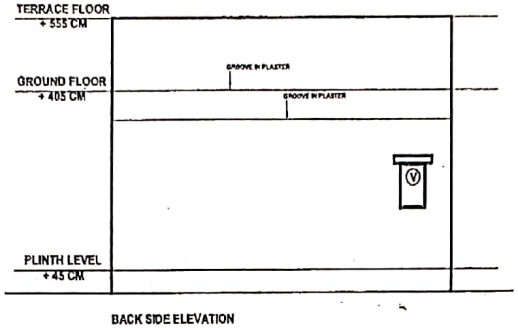

BACK SIDE ELEVATION

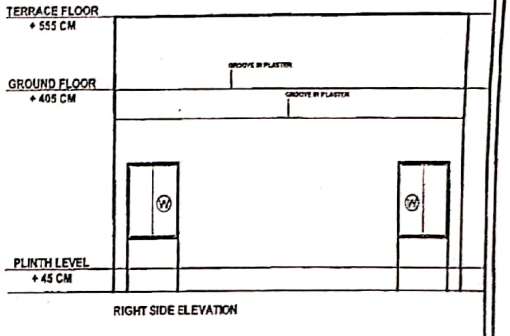

RIGHT SIDE ELEVATION

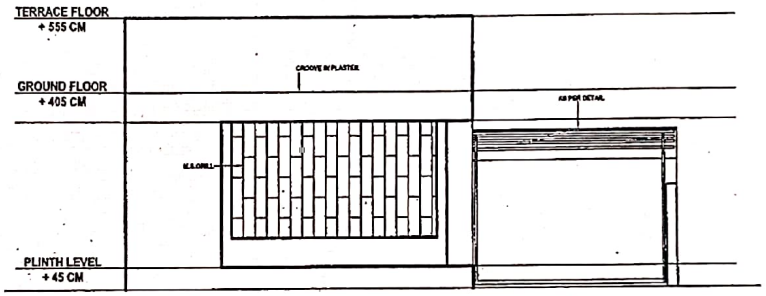

LEFT SIDE ELEVATION

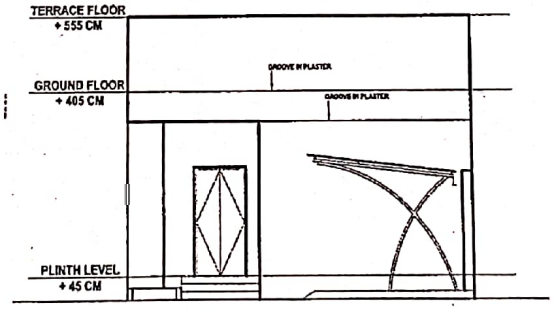

FRONT SIDE ELEVATION

CAD	JR. ARCHITECT	DY. ARCHITECT	PLANS & ELEVATIONS
HINESHA	PRANAV PATEL	PRANAV PATEL (I/c)	ANIMAL HUSBANDRY "EPICENTRE"- TYPE DESIGN
			DATE: 22/12/2017 DWG NO: 001 JOB NO. PJP 065

THIS DRAWING IS ISSUED FOR:
APPROVAL OF USER DEPARTMENT
~~PREPARATION OF ESTIMATE~~
~~FOR EXECUTION~~

CHIEF ARCHITECT
VISHAL VYAS

OFFICE OF THE CHIEF ARCHITECT AND TOWN PLANNER, R & B DEPT. GOVERNMENT OF GUJARAT
FF, Nirman Bhavan, Sector 10-A, Gandhinagar - 382010. Gujarat.
PH:079 23252900, FX:079 23252890, email:catp.rnb@gmail.com

Scanned with OKEN Scanner