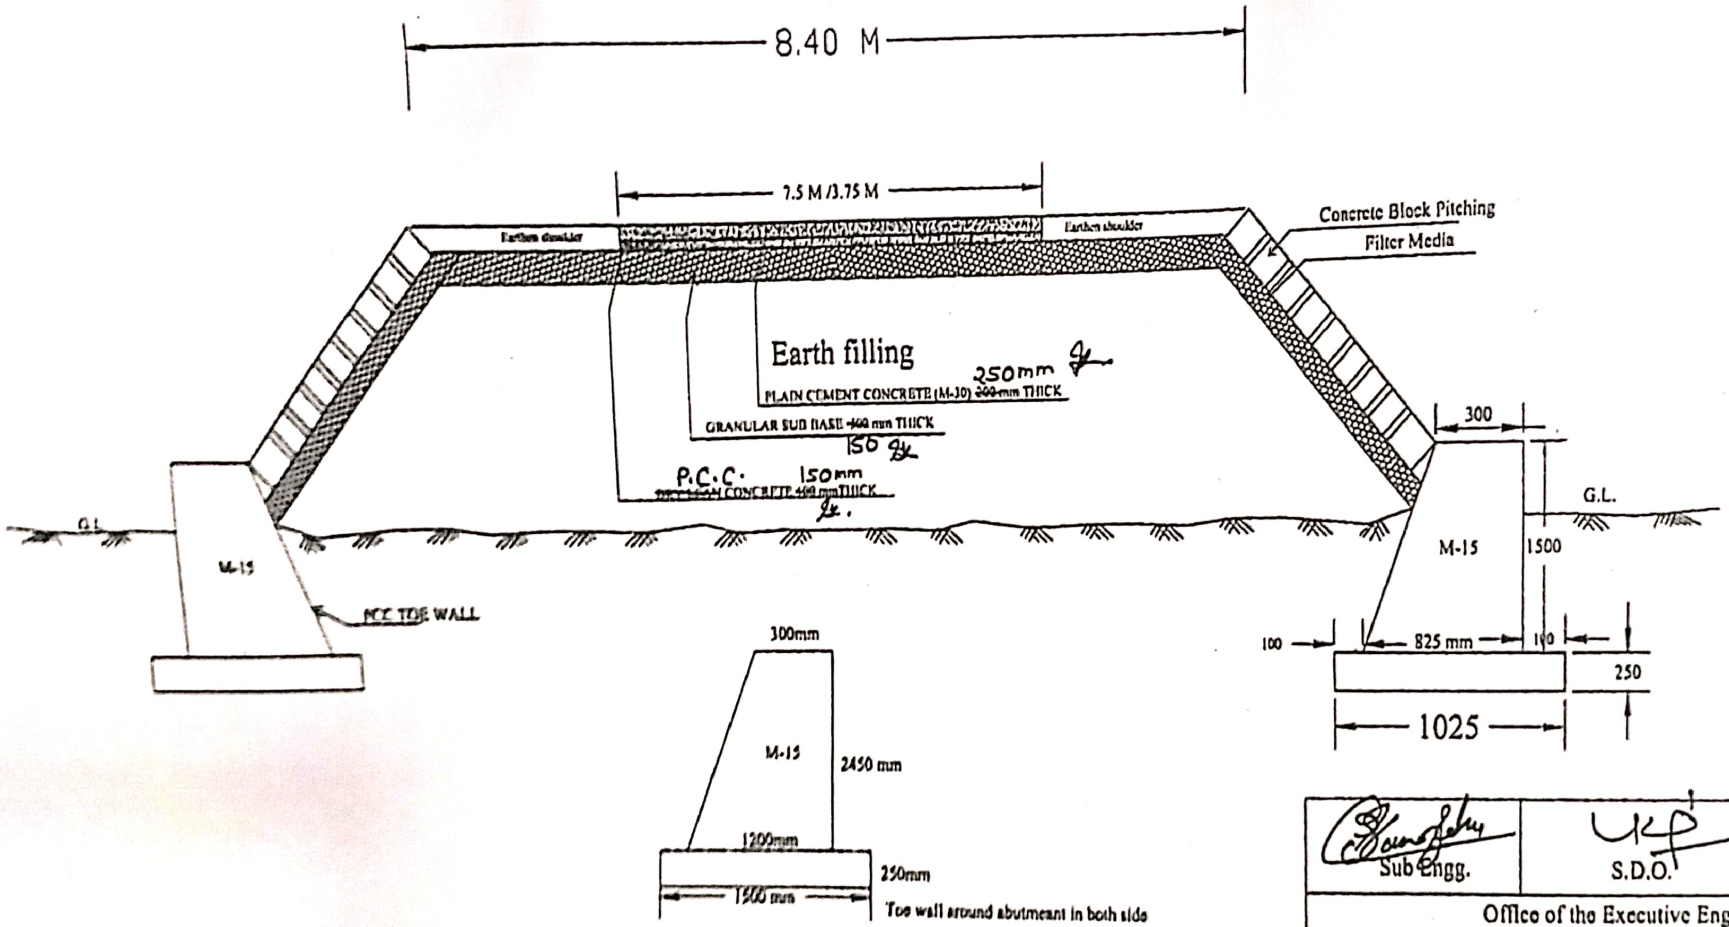# CONSTRUCTION OF H.L. BRIDGE ON KADAMTOLI TO BENDATOLI ROAD