TENDER PURPOSE

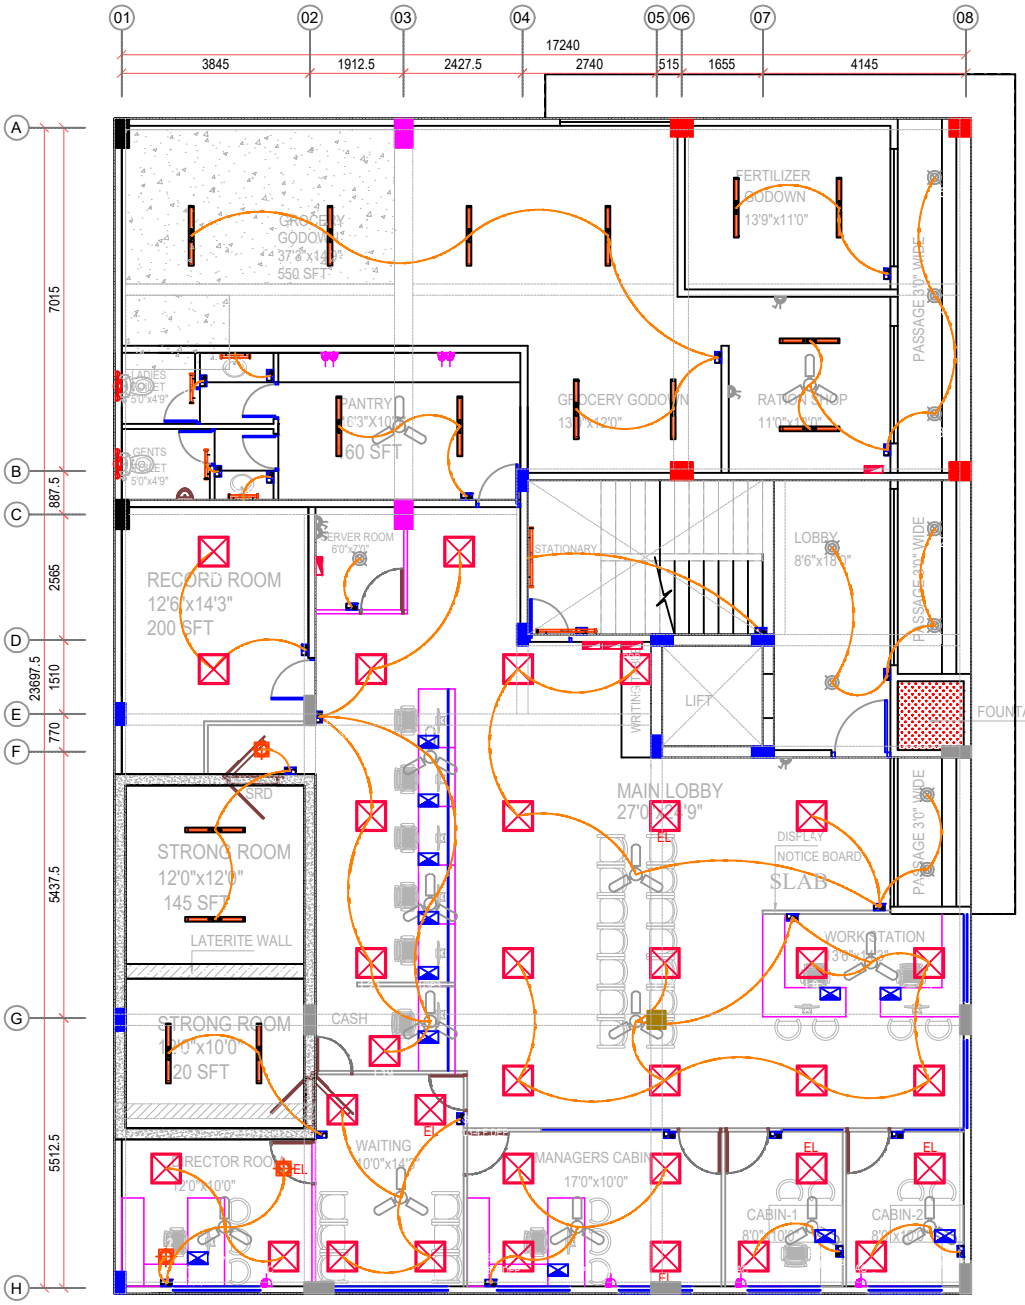

LEGEND :-

SYMBOL	DESCRIPTION
	22W-4' WALL MOUNTED LED TUBE
	22W-4' CEILING mounted LED TUBE
	11W-2' WALL MOUNTED LED TUBE
	CEILING FAN
	EXHAUST FAN
	6A Switch+Socket
	LIGHTING SWITCH BOARD
	DISTRIBUTION BOARD
	12watt LED Round Down Light
	16A Switch+Socket
	15A SCOKET FOR AC Point
	2X5ASWITCHED SOCKET-UPS 1X5A SWITCHED SOCKET -RP 1 No' Date Out Let 1No Voice Outlet
	15watt LED Square Down Light
	2'X2' - 36WATT LED PANEL LIGHT

GROUND FLOOR PLAN

Ground Floor DB Details:

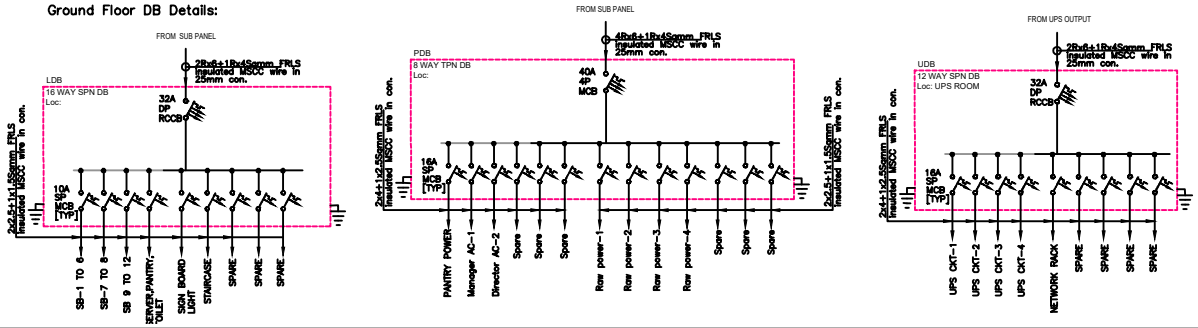

REV.	DATE	BY	DESCRIPTION	CHKD	APP.
R0	19.06.26	PR	Working drawing issue	PR	BJDAS

By Designer

Drawn By	Checked By	Approved By
Sig.	Sig.	Sig.
Date : 19.06.2026	Date : 19.06.2026	Date : 19.06.2026
Name : PR	Name : PR	Name : BJDAS

Structural Consultant:

ACE TECHNOCRATS Pvt. Ltd.
AJAY KRISHNA, D.NO:-13-2-4(4)
COURT BACK ROAD, UDUPI- 1. PH : 0820-2531560

Submitted by	Received by

THIS DRAWING IS THE SOLE PROPERTY OF ACE TECHNOCRATS Pvt. Ltd. UDUPI. IT IS SUBJECT TO THEIR RECALL AND MUST NOT BE LENT OR COPIED OR REPRODUCED WITHOUT THEIR WRITTEN PERMISSION NOR USED FOR ANY PURPOSE OTHER THAN, FOR WHICH IT IS ISSUED.

CLIENT: SYNDICATE RAITHA SEVA SAHAKARI SANGHA

PROJECT: PROPOSED CONSTRUCTION OF SYNDICATE RAITHA SEVA SAHAKARI SANGHA BUILDING KOKKARNE,BRAHMAVARA

DRAWING TITLE: GROUND FLOOR ELECTRICAL DETAILS

DRAWING NUMBER: 109/25/EL/01

REV: R0

DRAWING STATUS

As Built (B)	
Working Drawing (W)	
CRD (C)	
Definitive Design (D)	
Preliminary Design (P)	