BHOPAL DIVISION

BHOPAL-BINA SECTION

BINA STATION YARD DIAGRAM

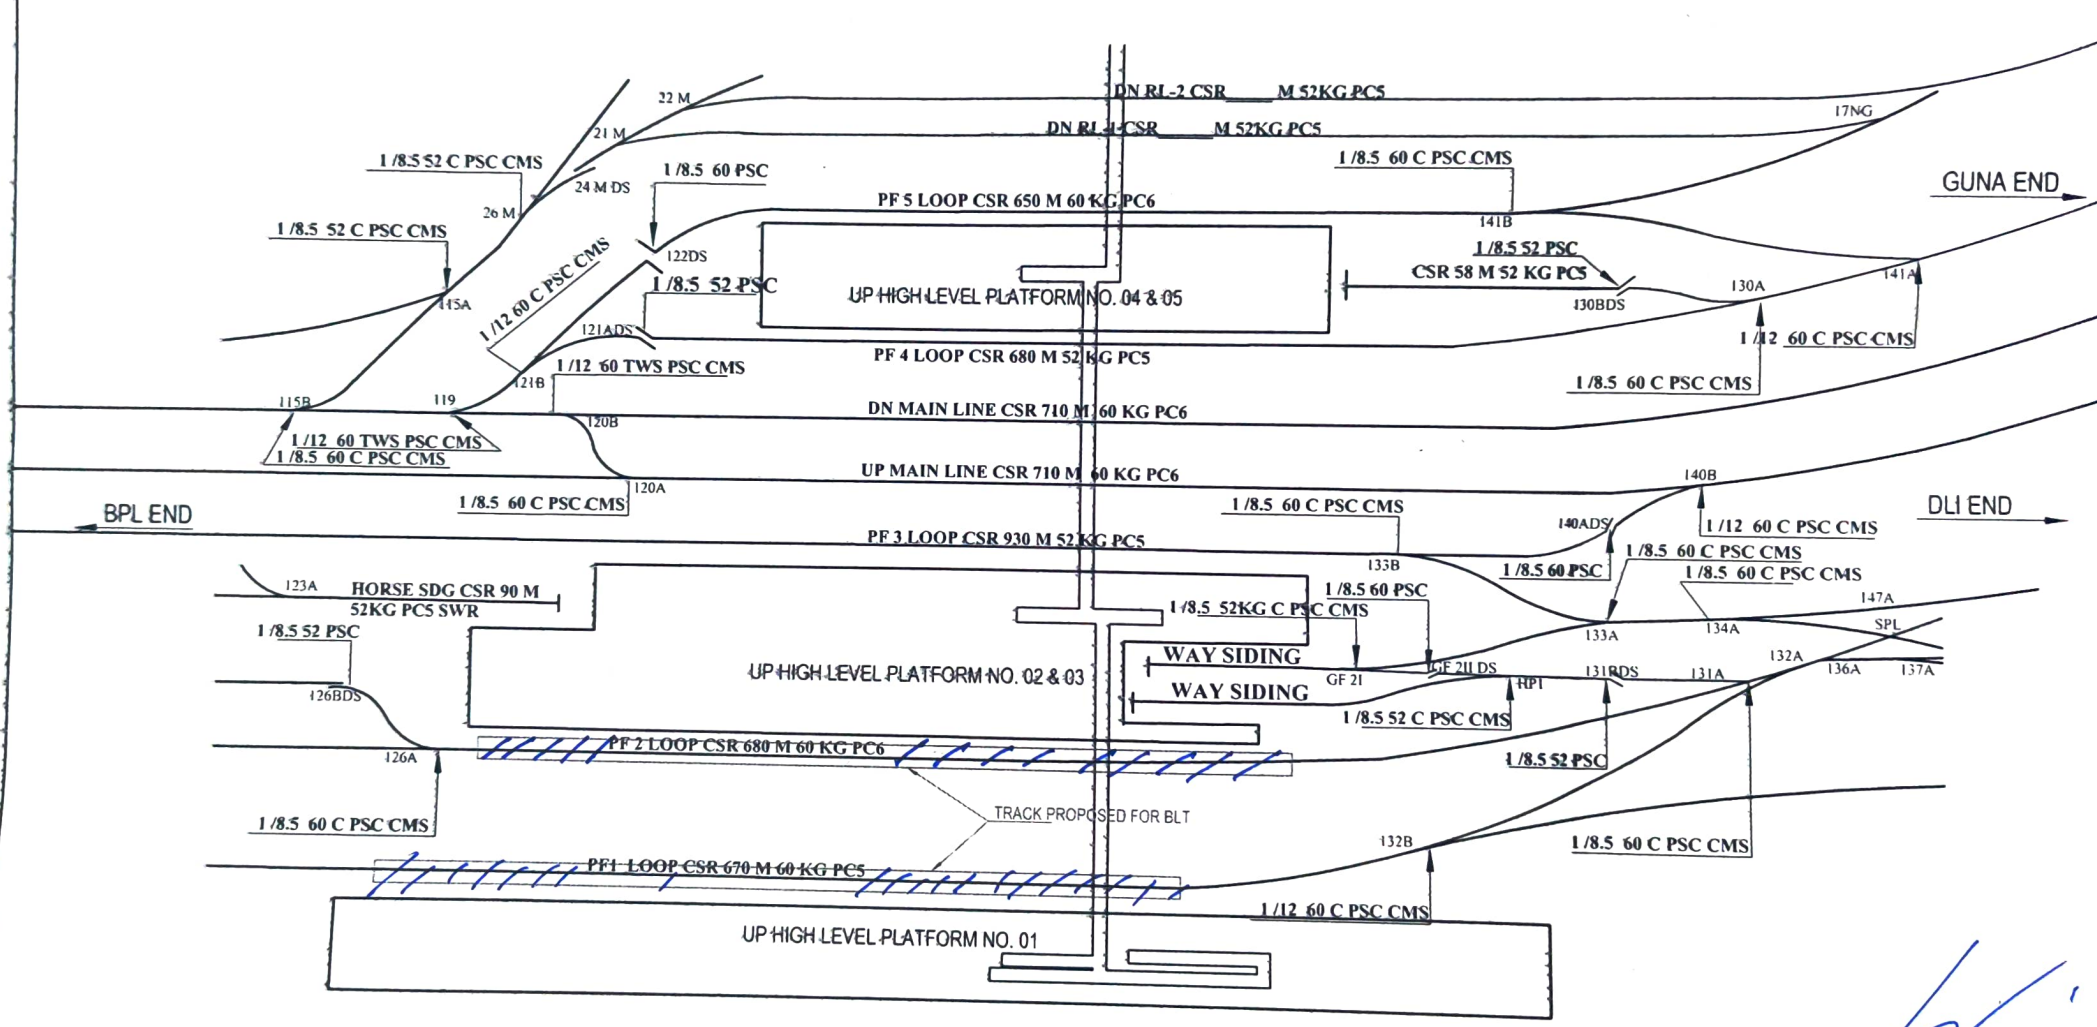

Sr.DEN/NBPL

Signature Not Verified
Digitally signed by SHYAM NAGAR
Date: 2026.06.08 13:56:27 IST
Reason: IRTIPS-CRIS
Location: New Delhi