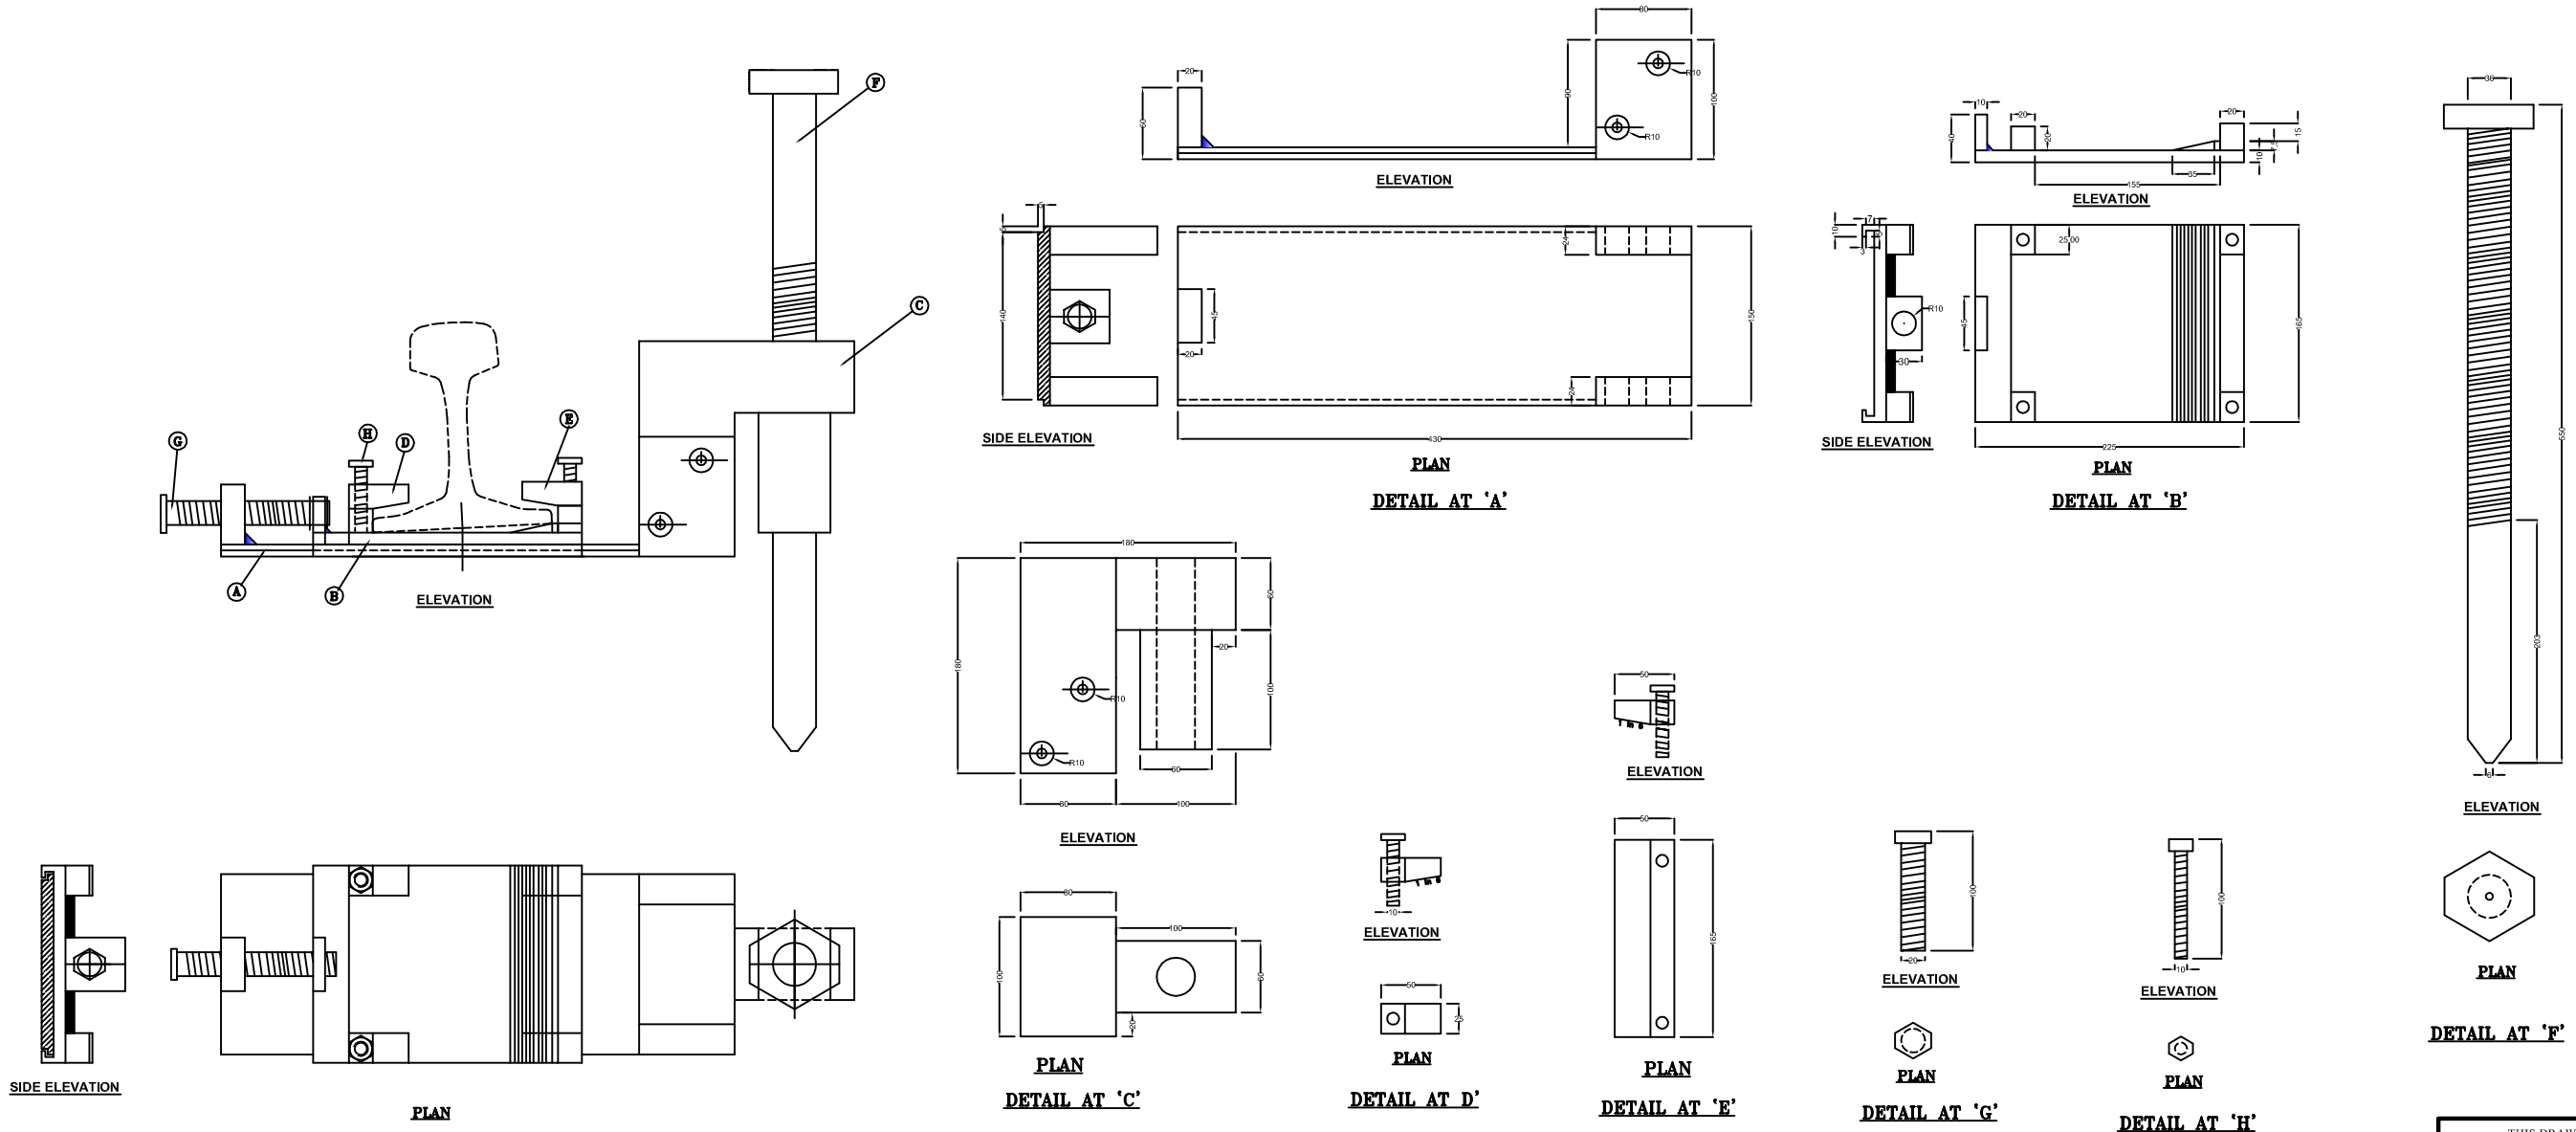

1. ALL DIMENSIONS ARE IN MILLIMETRES.

NOTE

3. HTS BOLT
2. MILD STEEL TO GRADE DESIGNATION E250 OF IS: 2062-2011 QUALITY 'BO'
1. IRS WELDED BRIDGE CODE FOR WELDING.

SPECIFICATION

MILLIMETRES
10 0 10 20 30 40

SCALE | ALT: | DESCRIPTION | DATE

THIS DRAWING IS THE PROPERTY OF RESEARCH DESIGNS AND STANDARDS ORGANISATION (MINISTRY OF RAILWAYS) LUCKNOW-226011-INDIA AND SHALL NOT BE USED, COPIED OR REPRODUCED IN PART OR WHOLE, WITHOUT PRIOR CONSENT IN WRITING

R. D. S. O.

JIGS & FIXTURES FOR HOLDING THE TRACK BLT-IFS IN POSITION

STAN: ..... CANC: ..... REV: .....

ADVANCE (23.09.2013) (T)

EDO/T-2263

FILE PAGE	CR:NO PAGES	CAL: S. K. GUPTA	DRG: S. K. GUPTA	RITU RAJ DD/ TK/EF	Appd	DST-IV ED/ TK-II	PRANAV KUMAR VIPUL KUMAR

Signature Not Verified
Digitally signed by SHYAM NAGAR
Date: 2026.06.06 18:45:47 IST
Reason: IREPS-CRIS
Location: New Delhi