NO. OF ROUTES: 17

Case No: 256-Sig/Const./Longer Loop Fast Unit:- Dr. CSTE/C-I/LKO

EXTENSION OF EXISTING LOOP LINE LENGTH TO 1500m IN C/W LONGER LOOP LINE WORK

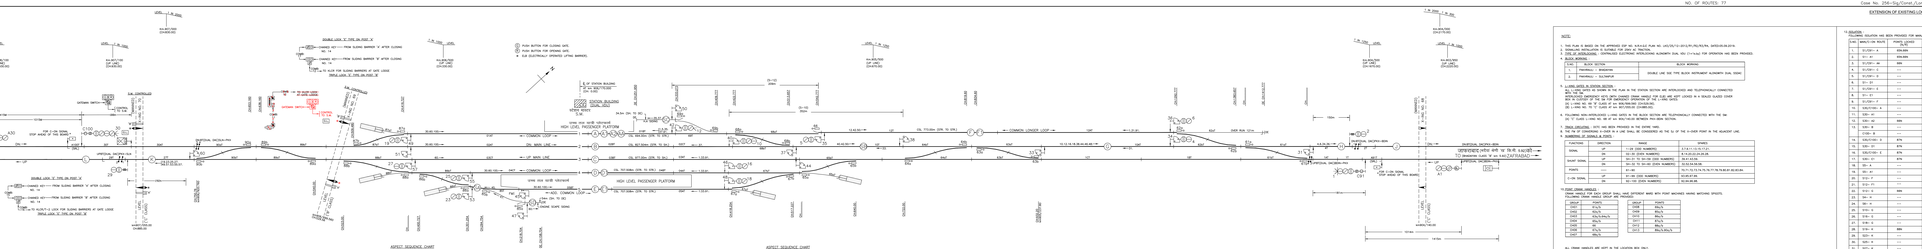
DOUBLE LOCK 'F' TYPE ON POST 'A'
DOUBLE LOCK 'F' TYPE ON POST 'B'
DOUBLE LOCK 'F' TYPE ON POST 'C'
DOUBLE LOCK 'F' TYPE ON POST 'D'
PUSH BUTTON FOR CLOSING DATE.
PUSH BUTTON FOR OPENING DATE.
* FOR ELECTRONICS INTERLOCKING LETTER BARRIER.
HIGH LEVEL PASSENGER PLATFORM
HIGH LEVEL PASSENGER PLATFORM
COMMON LOOP
COMMON LONGER LOOP
ASPECT SEQUENCE CHART
DUP DIRECTION
ASPECT SEQUENCE CHART
DUP DIRECTION
SIGNAL LOCKED 'F' TYPE ON POST 'A'
SIGNAL LOCKED 'F' TYPE ON POST 'B'
SIGNAL LOCKED 'F' TYPE ON POST 'C'
SIGNAL LOCKED 'F' TYPE ON POST 'D'