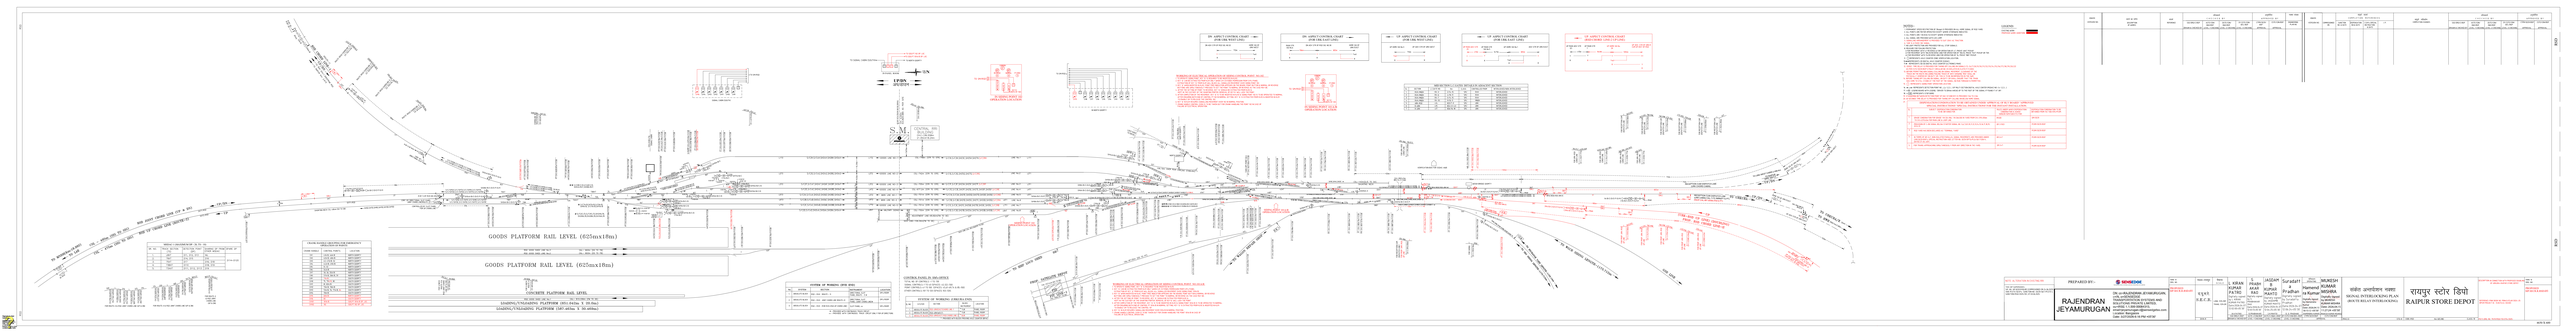
GOODS PLATFORM RAIL LEVEL (625mmx1Rm)
GOODS PLATFORM RAIL LEVEL (625mmx1Rm)
CONCRETE PLATFORM RAIL LEVEL
LOADING/UNLOADING PLATFORM (RCC) Area: 9.39 (Sq.)
LOADING/UNLOADING PLATFORM (MT) Area: 9.39 (Sq.)
SM CONTROL RM
SIGNAL INTERLOCKING PANEL
UP ARRIVAL/DEPARTURE LINE
DN ARRIVAL/DEPARTURE LINE
UP ARRIVAL/DEPARTURE LINE
DN ARRIVAL/DEPARTURE LINE
UP ARRIVAL/DEPARTURE LINE
UP ARRIVAL/DEPARTURE LINE
UP